



**BLOOMINGTON ENGINEERING CO., INC.**  
 ENGINEERS and SURVEYORS  
 811 ANITA STREET  
 BLOOMINGTON, INDIANA 47401  
 Phone 332-2603

*Eads, [redacted] & [redacted]*  
*Sec 35 & 36*  
*Perry Twp.*

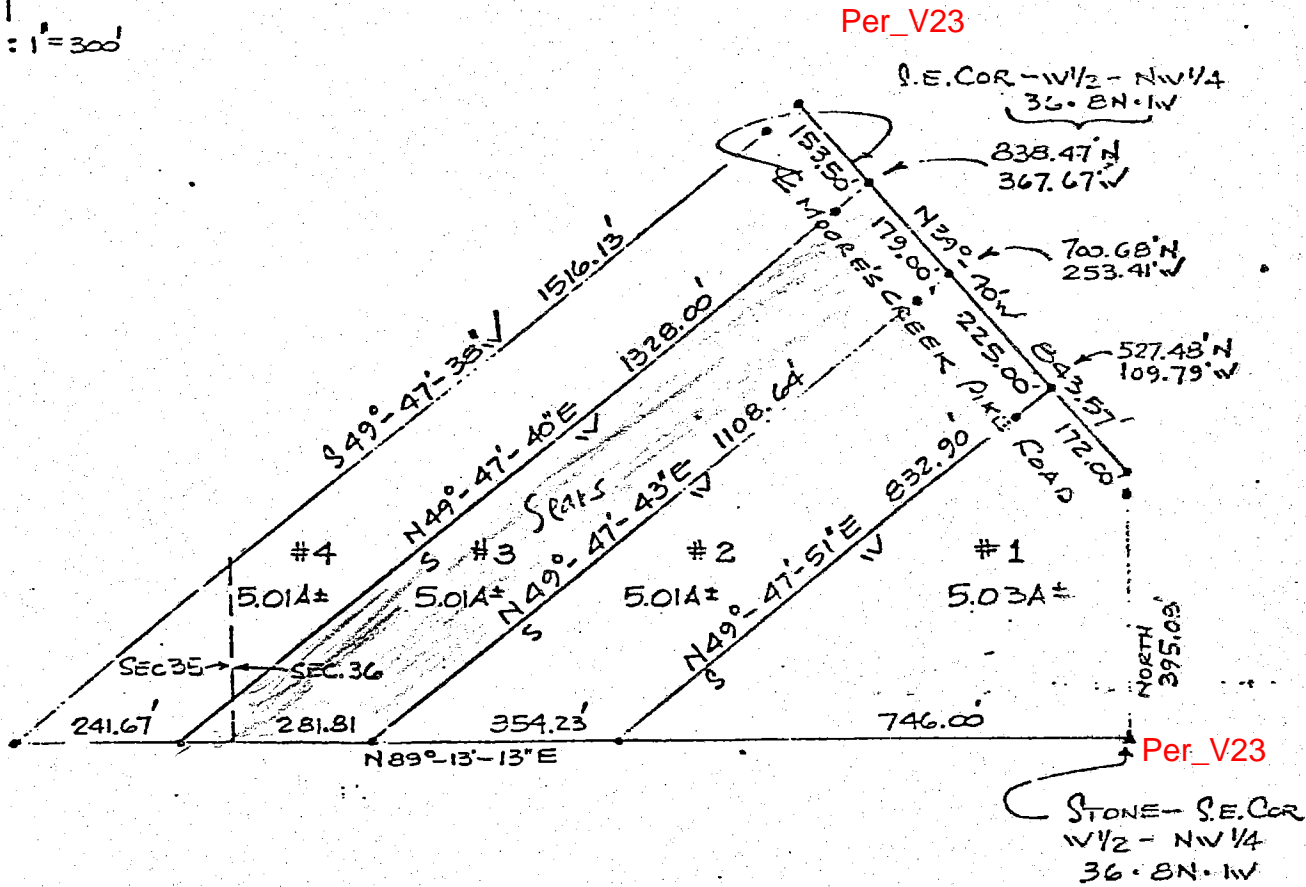

**SURVEY PLAT**  
 PART OF W 1/2 OF NW 1/4 OF SECTION 36  
 1/2 PART OF E 1/2 OF NE 1/4 OF SECTION 35  
 T8N - R1W  
 MONROE COUNTY, INDIANA  
 SEPTEMBER 21, 1977

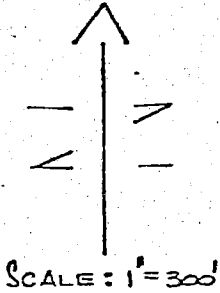

*[Handwritten signature]*

6051 S. Handy  
David Hedrick  
P.R. 2, Box 267

Robert & Ernel  
Reynolds

Robert & Ernel  
Reynolds

Roy Hedrick  
P.R. 2, Box 267

RAMP  
110.85'

TRACT 4  
0.55A±

TRACT  
0.56A±

TRACT 2  
0.42A±

TRACT 1  
0.40A±

TRACT 5  
1.27A±

JOSEPH & ANNA  
PHILLIPS


ROAD

Charles Deckard  
6125 S. Handy

634.67' SOUTH ± 110.97'  
EAST OF N-W CORNER OF  
SEC. 36, T8N, R1W, MONROE  
CO., INDIANA.

State of Indiana ss:  
County of Monroe


I, Lee Utt, hereby certify that I am a Land Surveyor licensed in compliance with the laws of the State of Indiana; that the included plat and attached description correctly represents a survey completed by me on June 12, 1987; that all monuments shown thereon actually exist; and that their location and type are, to the best of my knowledge, accurately shown.

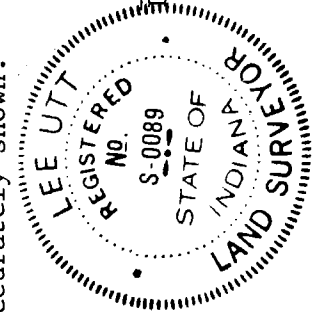

Lee Utt, R.L.S. #S0089, Indiana

SCALE: 1"=60'  
DECKARD

Per\_U21

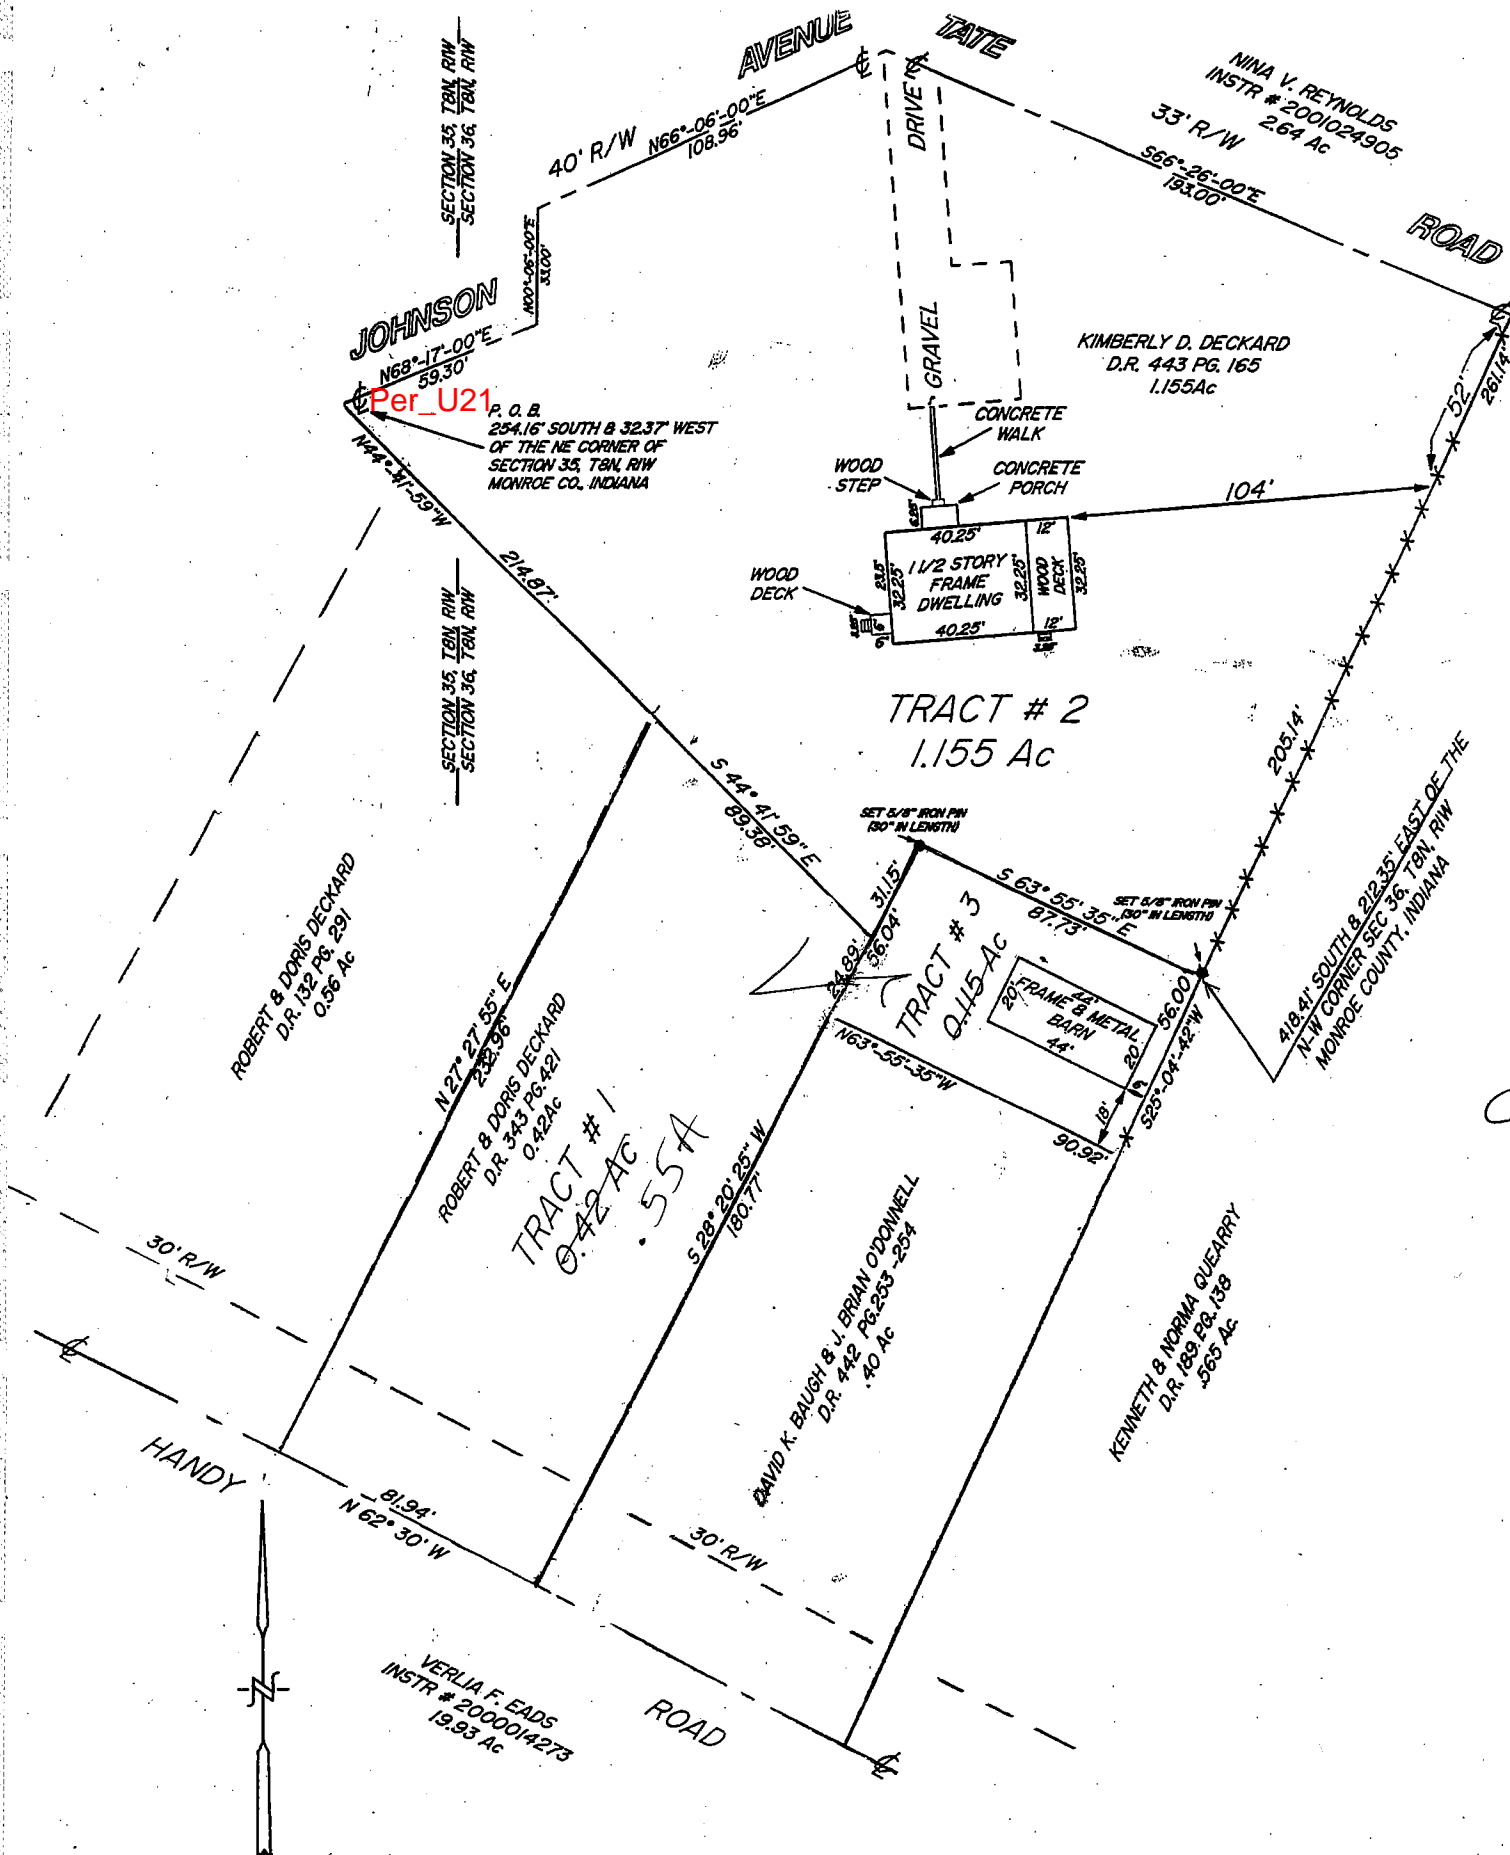

ROBERT & DORIS DECKARD  
 6109 SOUTH HANDY ROAD  
 BLOOMINGTON, INDIANA 47401  
 D.R. 343 PG. 421

SURVEYOR'S NOTE: THIS PLAT AND ATTACHED DESCRIPTIONS  
 ARE BASED ON DATA SHOWN IN DOCUMENTS  
 OF PUBLIC RECORDS AND ARE NOT THE  
 RESULT OF A COMPLETE FIELD SURVEY.



*Lee Utt*  
 Lee Utt, R.L.S. # 0089, Indiana  
 1604 South Henderson Street  
 Bloomington, Indiana 47401  
 Phone # (812) 332-6366  
 February 27, 2003

*Survey*


Legal Description: Tract 1 and 3 Combined


Robert Deckard

A part of the Northeast quarter of Section 35, and a part of the Northwest quarter of Section 36, Township 8 North, Range 1 West, Monroe County, Indiana, bounded and described as follows: Beginning at a set 5/8 inch iron pin, said point of beginning being 418.41 feet South and 212.35 feet East of the Northwest corner of said Northwest quarter of Section 36; thence from said point of beginning and running South 25 degrees 04 minutes 42 seconds West for 56.00 feet; thence North 63 degrees 55 minutes 35 seconds West for 90.92 feet; thence South 28 degrees 20 minutes 25 seconds West for 180.77 feet and to the centerline of Handy Road; thence with the centerline of Handy Road and running North 62 degrees 30 minutes West for 81.94 feet; thence leaving the centerline of Handy Road and running North 27 degrees 27 minutes 55 seconds East for 232.96 feet; thence South 44 degrees 41 minutes 59 seconds East for 89.38 feet; thence North 28 degrees 20 minutes 25 seconds East for 31.15 feet and to a set 5/8 inch iron pin; thence South 63 degrees 55 minutes 35 seconds East for 87.73 feet and to the point of beginning. Containing 0.07 acre more or less in Section 35 and 0.465 acre more or less in Section 36 and containing in the total 0.555 acres, more or less in the above described tract.

Subject to, a Thirty (30) foot right of way for Handy Road.

Subject to, all legal easements and right of way of record.

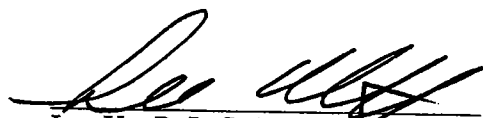  
Lee Utt, R. L. S. # S0089, Indiana  
1604 South Henderson Street  
Bloomington, Indiana 47401  
February 27, 2003

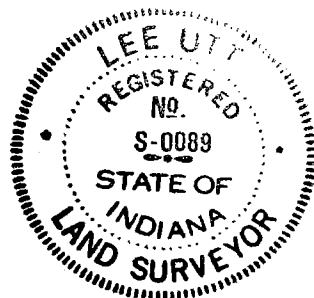



Legal Description: Tract 2 less Tract 3

Robert Deckard

A part of the Northeast quarter of Section 35 and a part of the Northwest quarter of Section 36, Township 8 North, Range 1 West, Monroe County, Indiana, bounded and described as follows: Beginning at a point in the centerline of Johnson Avenue, said point of beginning being 254.16 feet South and 32.37 feet West of the Northeast corner of Section 35; thence from said point of beginning and with the centerline of Johnson Avenue and running North 68 degrees 17 minutes East for 59.30 feet; thence North 00 degrees 06 minutes East for 33.00 feet; thence North 66 degrees 06 minutes East for 108.96 feet; thence with the centerline of Tate Road and running South 66 degrees 26 minutes East for 193.00 feet; thence leaving the centerline of Tate Road and running South 25 degrees 04 minutes 42 seconds West for 205.14 feet and to a set 5/8 inch iron pin; thence North 63 degrees 55 minutes 35 seconds West for 87.73 feet and to a set 5/8 inch iron pin; thence South 28 degrees 20 minutes 25 seconds West for 31.15 feet; thence North 44 degrees 41 minutes 59 seconds West for 214.87 feet and to the point of beginning containing 0.02 acre more or less in Section 35 and 1.135 acres more or less and containing 1.155 acres more or less in the total of the above described tract.


Subject to, a Twenty (20) foot right of way for Johnson Avenue and a Sixteen and One half (16.5) foot right of way for Tate Road.

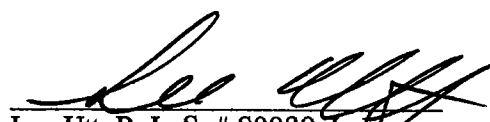  
Lee Utt, R. L. S. # S0089, Indiana  
1604 South Henderson Street  
Bloomington, Indiana 47401  
February 27, 2003

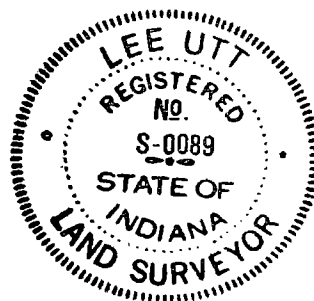

Perry Trwp Sec. 36

Sec 36.

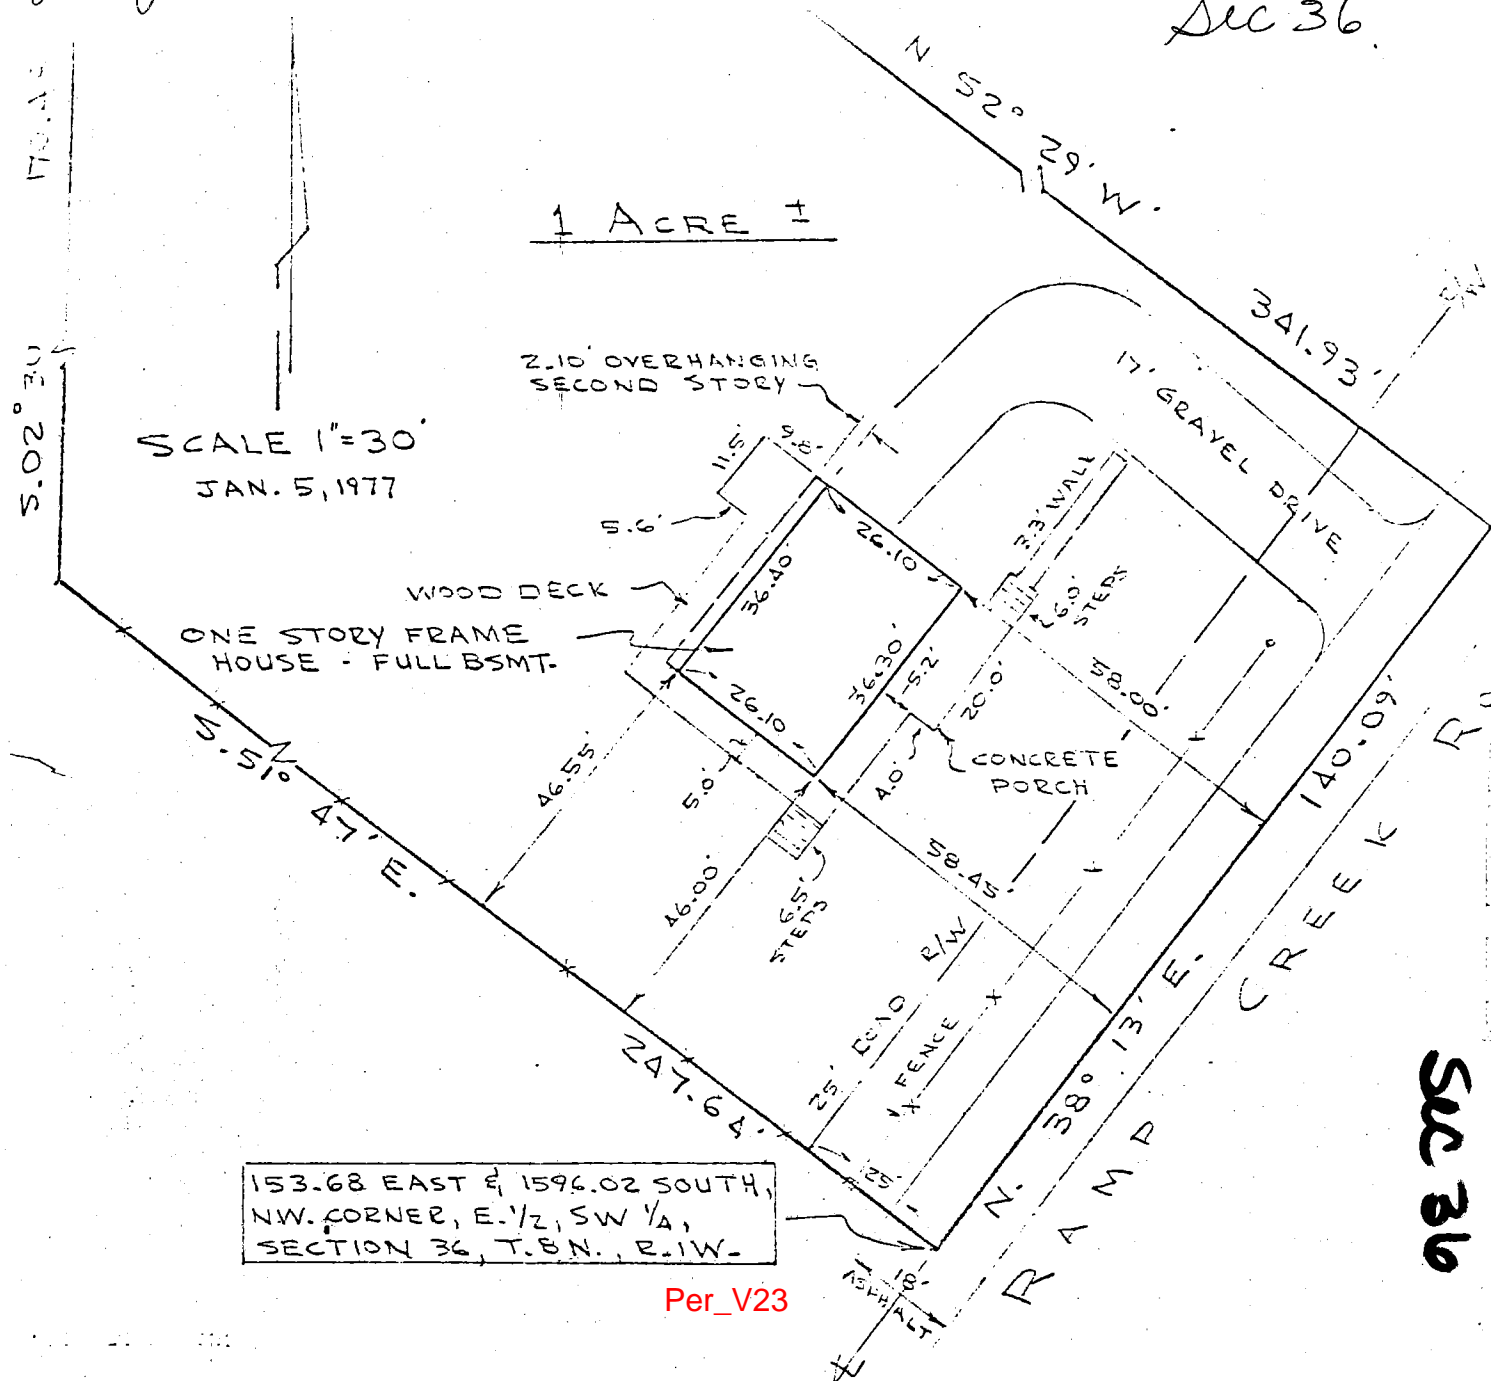


Sec 36

## DESCRIPTION

A part of the East half of the Southwest quarter of Section 36, Township 8 North, Range 1 West, Monroe County, Indiana, described as follows; beginning at a point that is 153.68 feet East and 1596.02 feet South of the Northwest corner of the East half of said Southwest quarter, said point being in the center of Ramp Creek Road 354.20 feet North-easterly from where the quarter Section line crosses said centerline; thence North 38° 13' East on and along said centerline for 140.09 feet; thence leaving said centerline and running North 52° 29' West for 341.93 feet; thence South 02° 30' West for 170.48 feet; thence South 51° 47' East for 247.64 feet and to the point of beginning. Containing in all 1.0 acre more or less. Subject to a 25.00 foot wide county road right-of-way along the centerline of Ramp Creek Road.


## ENGINEER'S CERTIFICATION

I hereby certify that the plat shown is a true and complete survey of the described property, and further certify that all improvements are wholly within the boundaries of said described property, and that the said improvements do not encroach upon any other property, nor are there any encroachments from any other property on said surveyed property

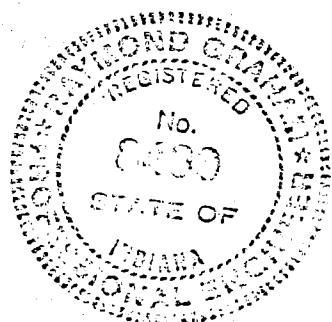

Raymond Graham  
 Raymond Graham  
 Indiana RPE # 8409  
 3215 N. Smith Pike  
 Bloomington, Indiana

Dan Wilson Lites  
 Teresa Laricione Lites

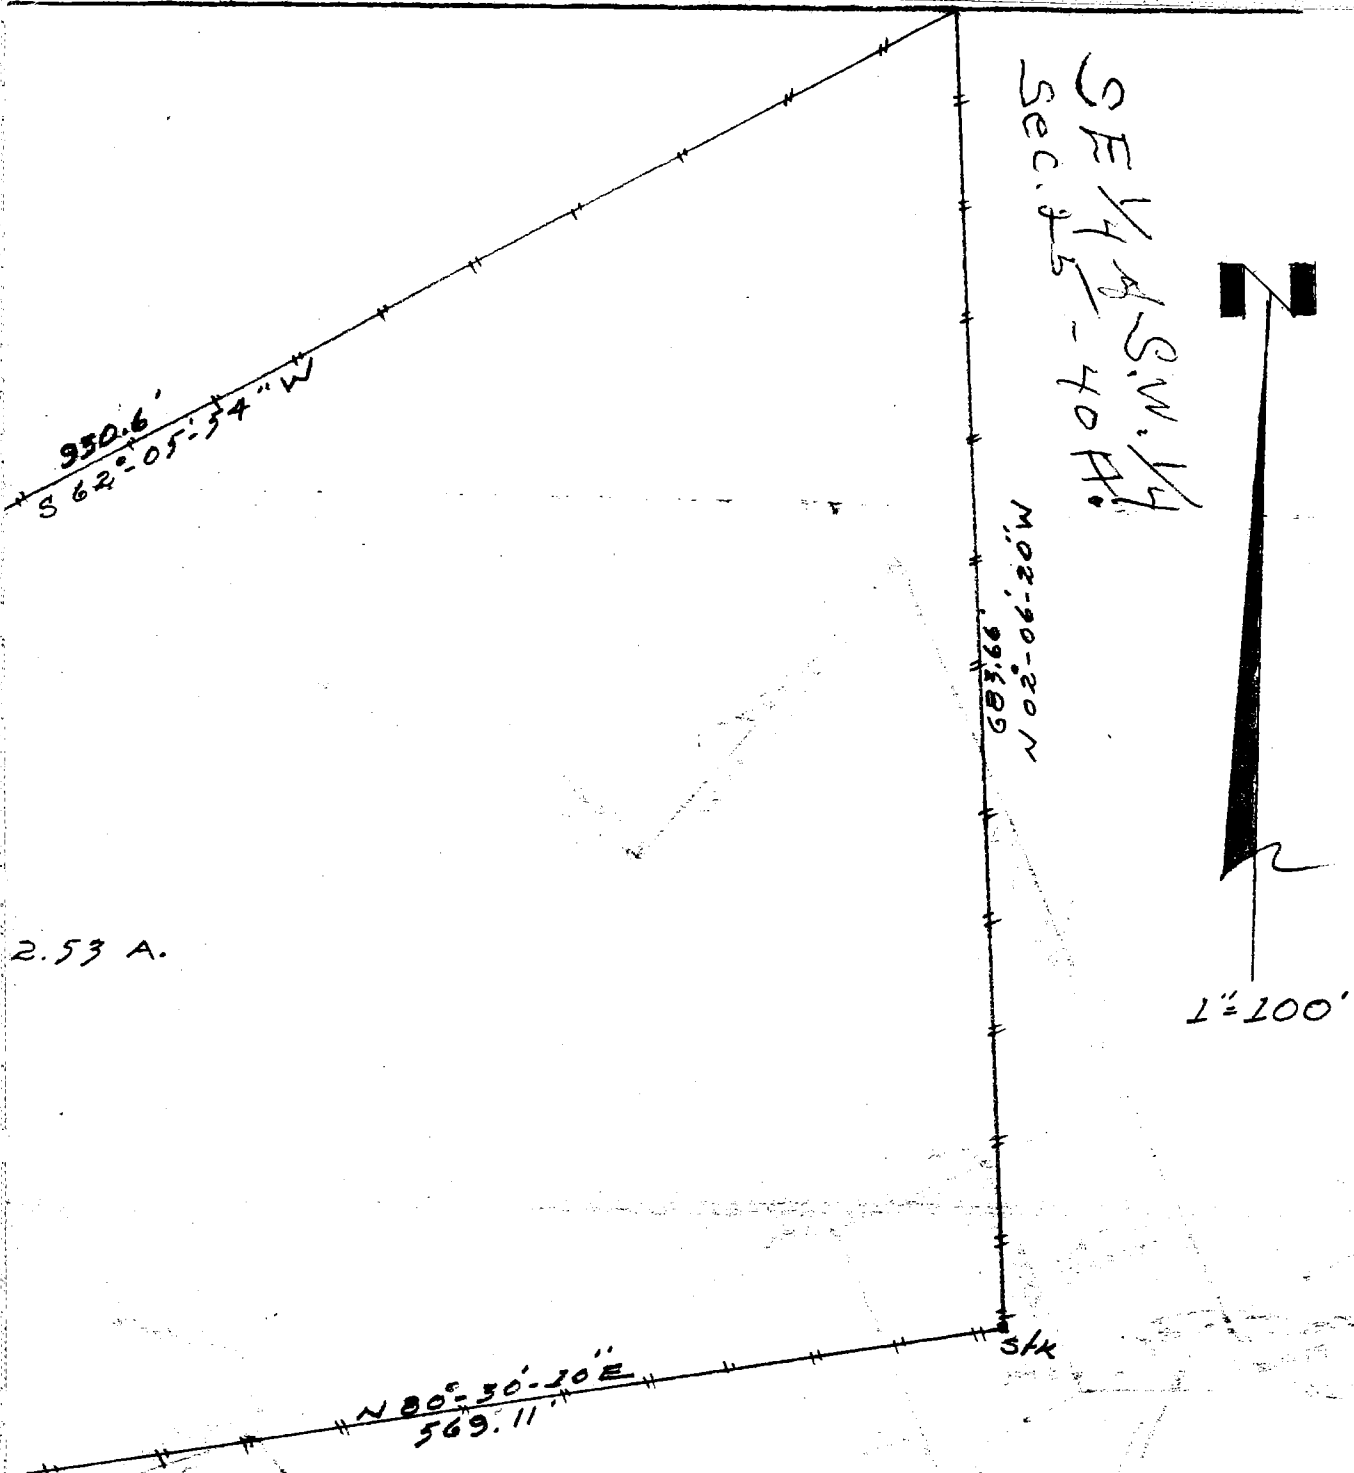

2.53 A.

LEGAL DESCRIPTION: A part of the Northwest quarter of Section 36, Township 8 North, Range 1 West, bounded and described as follows, to-wit:

Beginning at a point in the center of Paynetown Road, said point being 670.91 feet South and 180.60 feet East of the Northwest corner of said Section 36; thence on and along the center of said road South 62 degrees 30 minutes East for a distance of 440.70 feet; thence leaving the center of Paynetown Road and running North 39 degrees 23 minutes East for a distance of 177.00 feet and to a 24 inch sugar maple; thence running South 70 degrees 55 minutes 10 seconds East for a distance of 99.00 feet and to a 16 inch maple; thence running North 80 degrees 30 minutes 10 seconds East for a distance of 569.11 feet; thence running North 02 degrees 06 minutes 20 seconds West on and along an old fence line for a distance of 683.66 feet and to the North line of Section 36; thence running South 62 degrees 05 minutes 54 seconds West for a distance of 930.60 feet; thence running North 42 degrees 16 minutes 35 seconds West for a distance of 204.00 feet; thence running South 23 degrees 46 minutes 05 seconds West for a distance of 430.00 feet and to the center of Paynetown Road and to the place of beginning, containing 12.78 acres.

EXCEPTING; Beginning at a point in the center of Paynetown Road, said point being 670.91 feet South and 180.60 feet East of the Northwest corner of said Section 36; thence running North 23 degrees 46 minutes 05 seconds East for a distance of 132.00 feet; thence running South 62 degrees 30 minutes East and parallel with the Paynetown Road for a distance of 84.00 feet; thence running South 23 degrees 46 minutes 05 seconds West for a distance of 132.00 feet and to the center of Paynetown Road; thence running North 62 degrees 30 minutes West on and along the center of said road for a distance of 84.00 feet and to the place of beginning, containing 0.25 acres


CERTIFICATE OF SURVEY: I, James S. Strong, licensed in compliance with the Laws of Indiana, do hereby certify that the above represents a survey completed by me.

*James S. Strong*  
James S. Strong, IS #9234





Sec 36

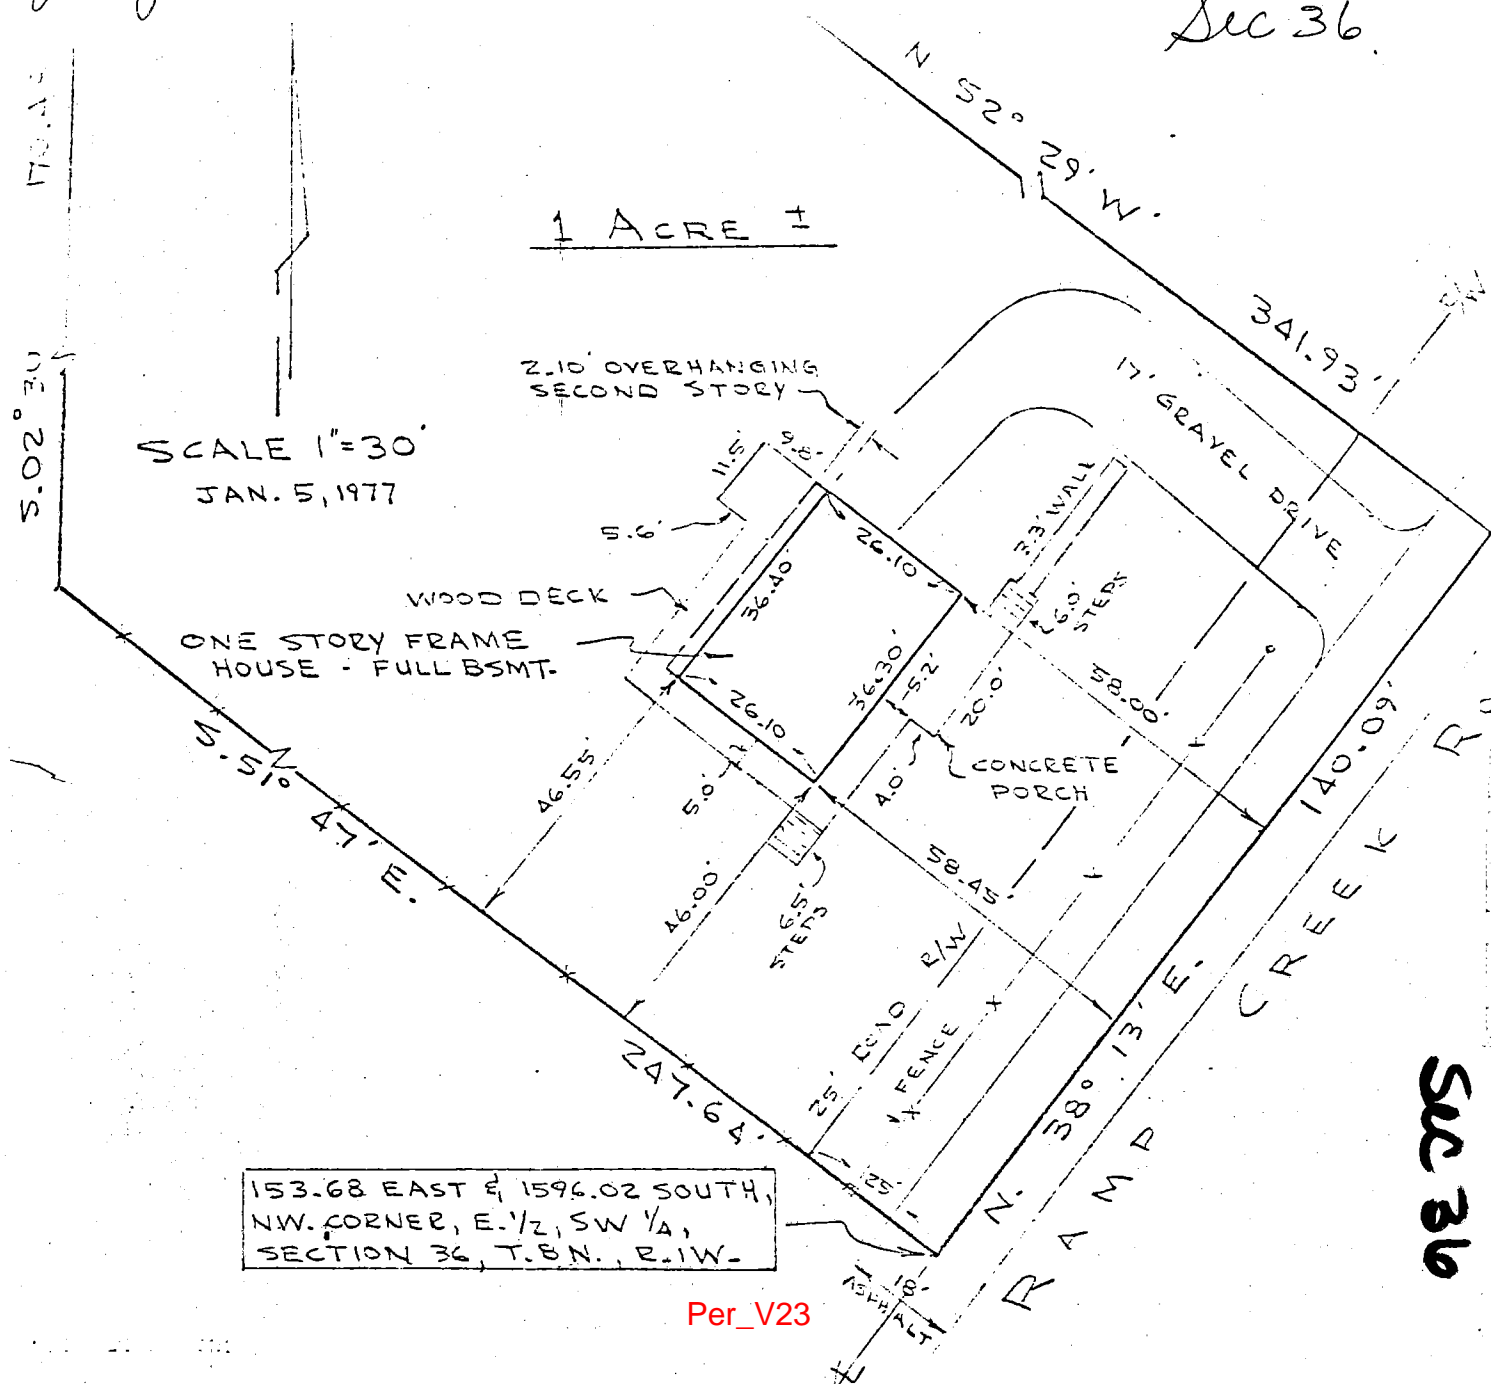

5236


## Per V23

### ENGINEER'S CERTIFICATION

I hereby certify that the plat shown is a true and complete survey of the described property, and further certify that all improvements are wholly within the boundaries of said described property, and that the said improvements do not encroach upon any other property, nor are there any encroachments from any other property on said surveyed property

Raymond Graham

Raymond Graham  
Indiana RPE # 8409  
3215 N. Smith Pike  
Bloomington, Indiana

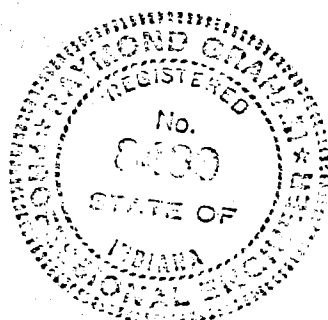


David Wilson Lites  
Kressa Larociane Lites



DON ROGERS

Sec 36

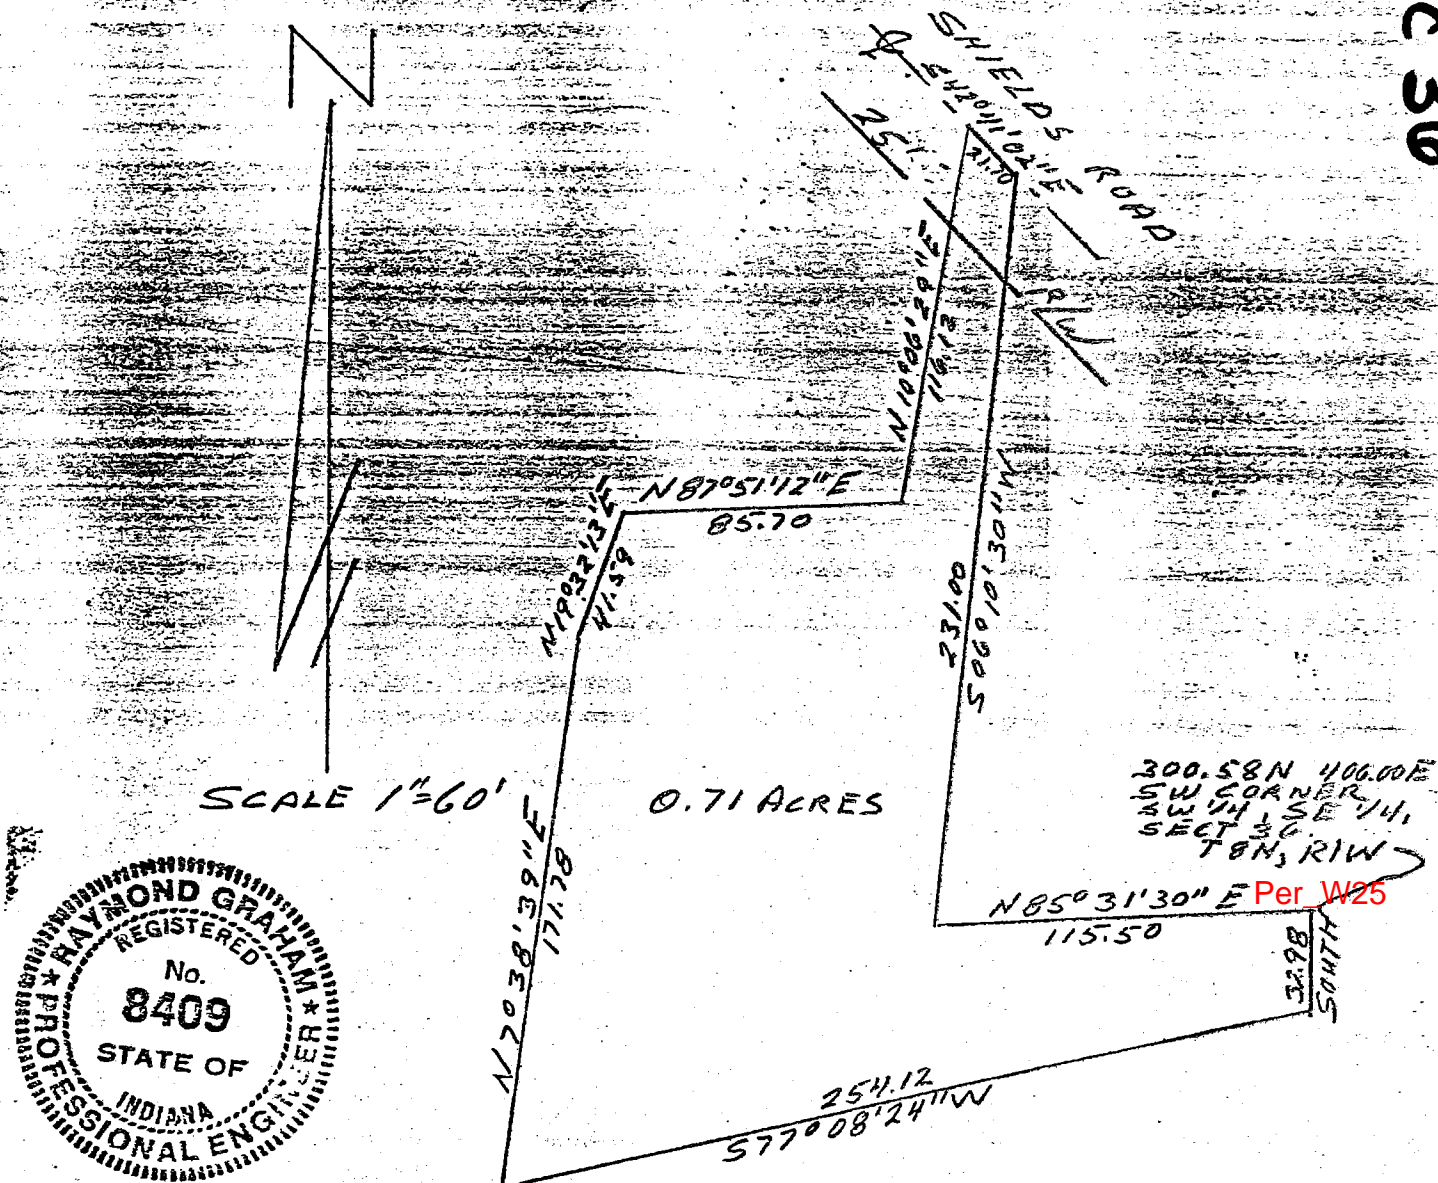

DESCRIPTION:


A part of the Southwest quarter of the Southeast quarter of Section 36, Township 8 North, Range 1 West, Monroe County, Indiana, bounded and described as follows; beginning at a point that is 300.58 feet North and 406.00 feet East of the Southwest corner of said quarter quarter in Section 36, thence running South for 32.98 feet, thence South 77 degrees 08 minutes 24 seconds West for 254.12 feet, thence North 07 degrees 38 minutes 39 seconds East for 171.78 feet, thence North 19 degrees 32 minutes 13 seconds East for 41.59 feet, thence North 87 degrees 51 minutes 12 seconds East for 85.70 feet, thence North 10 degrees 06 minutes 29 seconds East for 116.12 feet and to the centerline of Shields Road, thence over and along the centerline of said road South 42 degrees 41 minutes 02 seconds East for 21.70 feet, thence leaving said road centerline and running South 06 degrees 10 minutes 30 seconds West for 231.00 feet, thence North 85 degrees 31 minutes 30 seconds East for 115.50 feet and to the point of beginning. Containing in all 0.71 acres more or less. Subject to a 25.00 foot right-of-way easement from the centerline of said Shields Road.

Raymond Graham  
Raymond Graham  
R.P.E. 8409 Indiana  
November 14, 1978

FILED


NOV 15 1978

John W. Davis  
Auditor Monroe County, Indiana

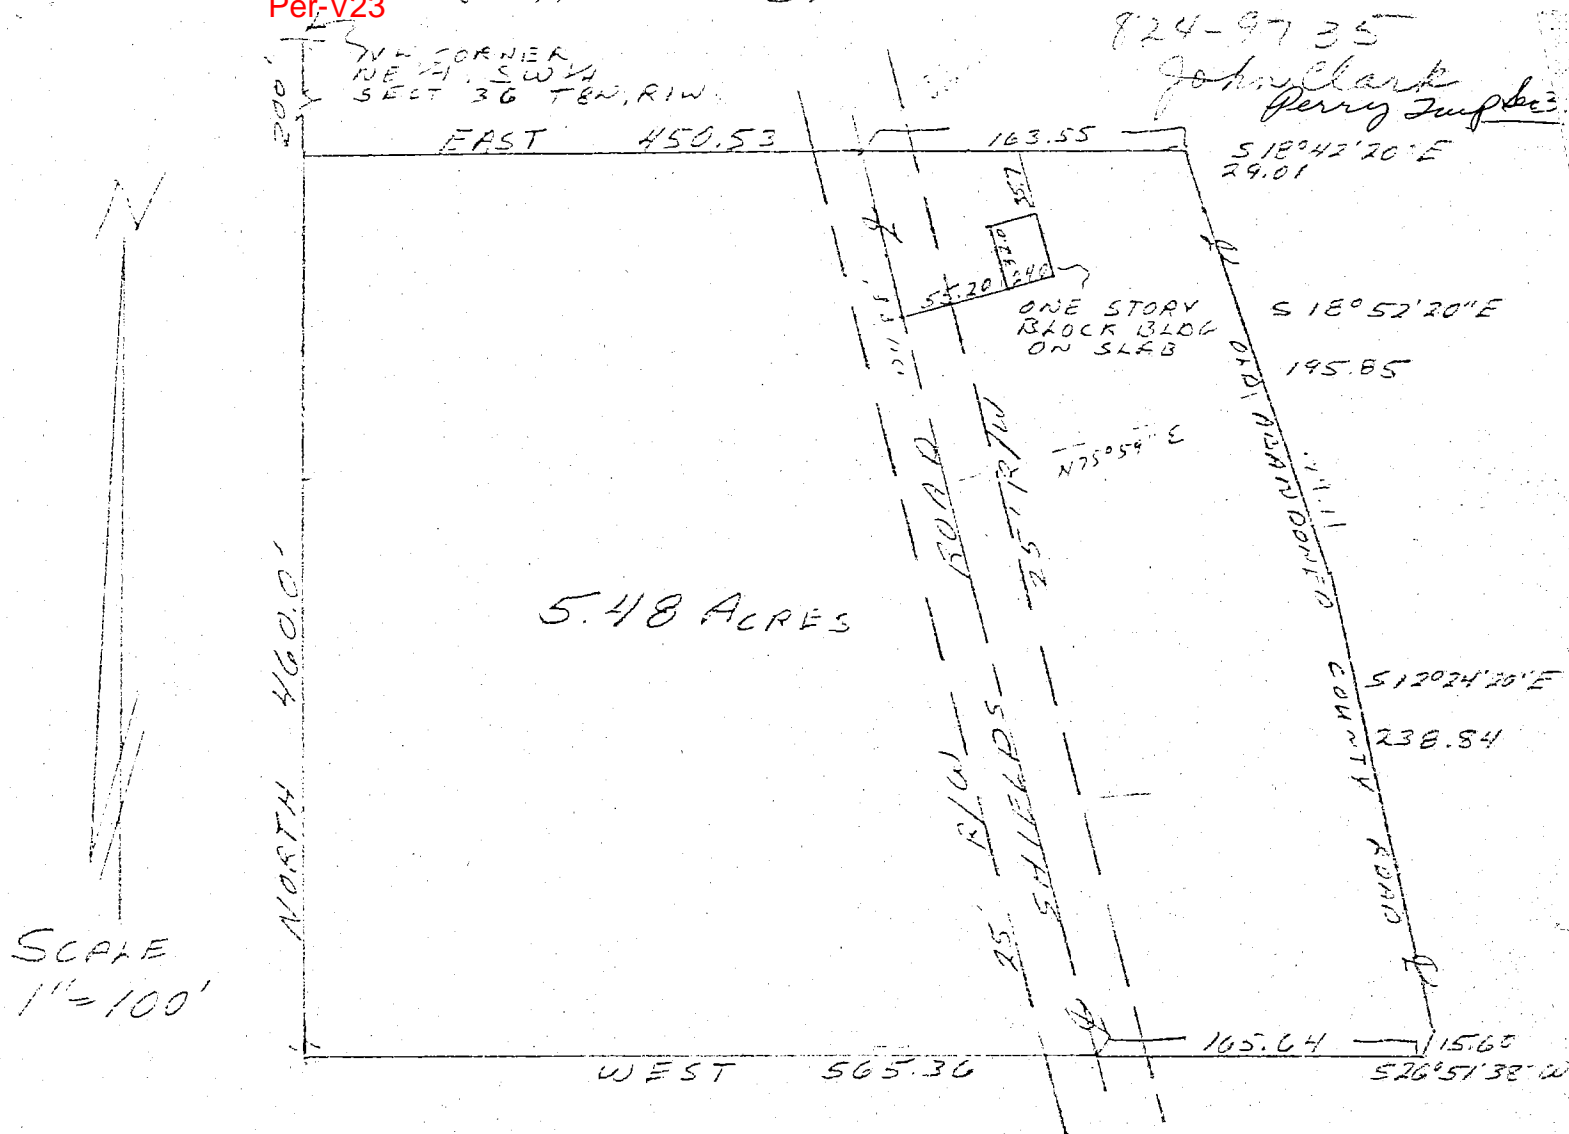

## DESCRIPTION:

A part of the Northeast quarter of the Southwest quarter, Section 36, Township 8 North, Range 1 West, Monroe County, Indiana, bounded and described as follows; beginning at a point that is 200.00 feet South of the Northwest corner of the said quarter quarter, thence running East for 450.53 feet and to the centerline of an old abandoned county road, thence running with the centerline of said road the following courses and distances, South 18 degrees 42 minutes 20 seconds East for 29.01 feet, thence South 18 degrees 52 minutes 20 seconds East for 195.85 feet, thence South 12 degrees 24 minutes 20 seconds East for 238.84 feet, thence South 26 degrees 51 minutes 38 seconds West for 15.60 feet, thence leaving the centerline of said old road and running West for 565.36 feet, thence North for 460.00 feet and to the point of beginning. Containing in all 5.48 acres more or less. Subject to a 50.00 foot right-of-way for county highway along existing Shields Ridge Road.

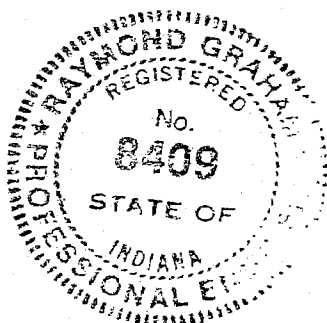


**FILED**  
JUN 9 1980

John W. Davis  
Auditor Monroe County, Indiana


Raymond Graham  
Raymond Graham  
R.P.E. 8409 Indiana  
3215 N. Smith Pike  
Bloomington, Indiana  
August 6, 1978

Per\_V23

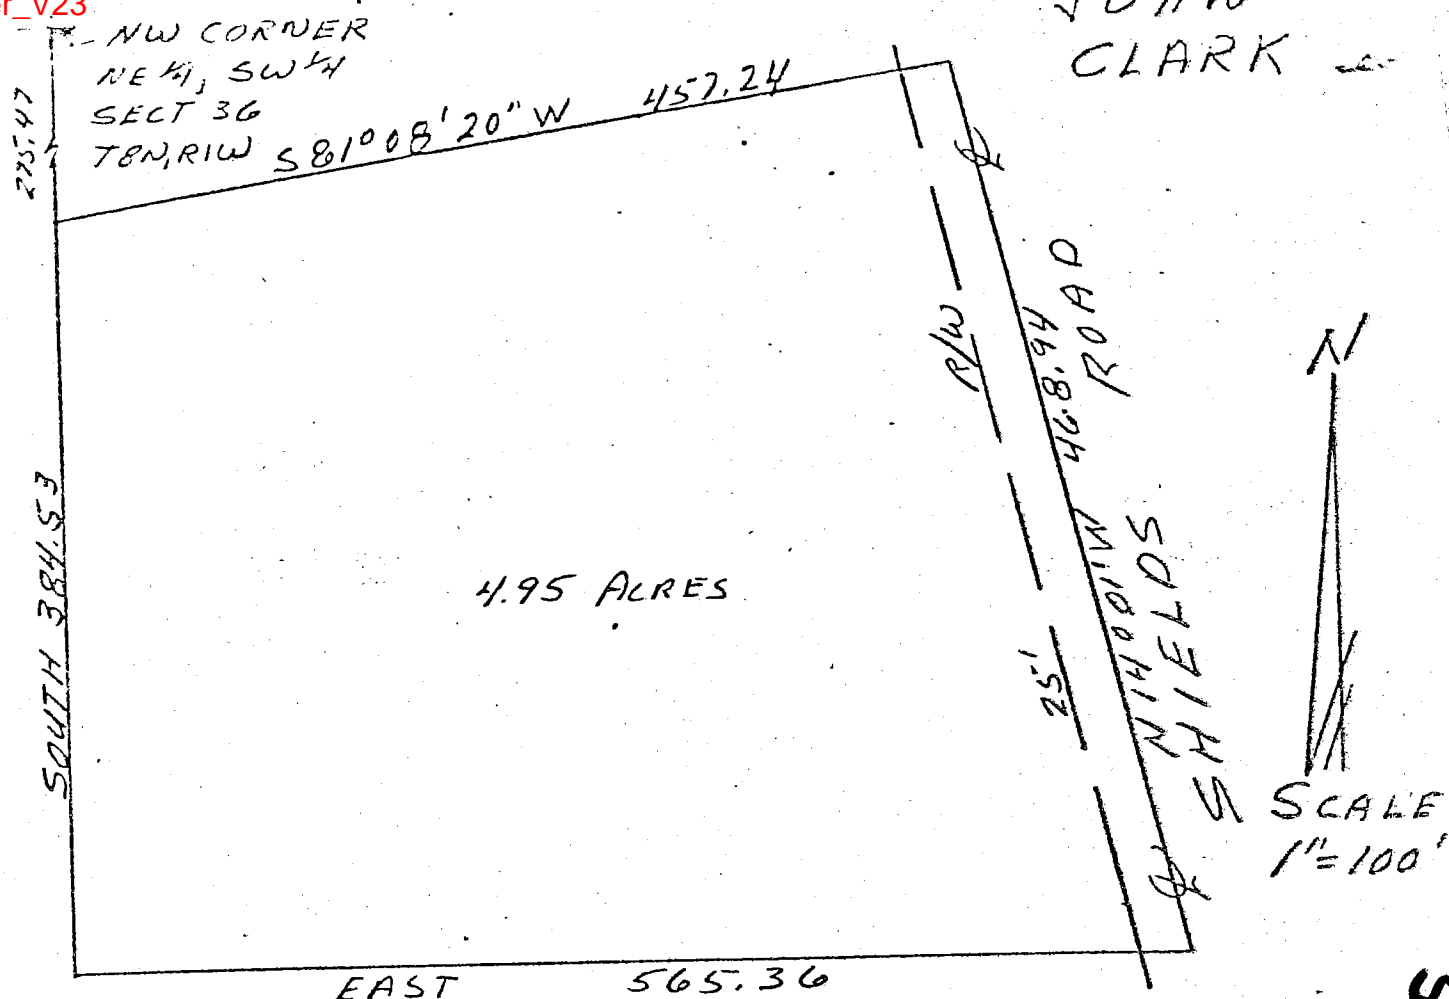

## Description;

A part of the Northeast quarter of the Southwest quarter in Section 36, Township 8 North, Range 1 West, Monroe County, Indiana, bounded and described as follows. Beginning at a point that is 275.47 feet South of the Northwest corner of said quarter quarter in said Section 36, thence running South for 384.53 feet, thence East for 565.36 feet and to the centerline of Shields Road, thence with the centerline of said road North 14 degrees 01 minutes West for 468.94 feet, thence leaving said road and running South 81 degrees 08 minutes 20 seconds West for 457.24 feet and to the point of beginning. Containing in all 4.95 acres more or less. Subject to a 25.00 foot easement for county highway right-of-way.

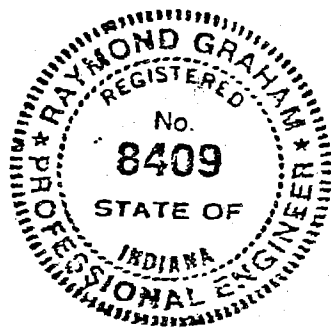

Raymond Graham  
Raymond Graham  
R.P.E. 8409 Indiana  
3215 N. Smith Pike  
Bloomington, Indiana  
June 7, 1979

**FILED**  
JUL 27 1979

John W. Davis  
Auditor Monroe County, Indiana

Sec 36



SKIRVIN

Q ST. RD. #116  
R/W 584'37"116'  
Sec 36


DESCRIPTION:

A part of the Southeast quarter of the Southeast quarter in Section 36, Township 9 North, Range 11 West, Monroe County, Indiana, bounded and described as follows; Beginning at a point on the South line of said section 36 that is 987.00 feet West of the Southeast corner of said quarter quarter, thence running West over said section line for 209.43 feet and to the centerline of a county road, thence with the centerline of said county road the following courses and dimensions;

- North 00 degrees 35 minutes East for 80.33 feet,
- North 12 degrees 49 minutes East for 55.00 feet,
- North 24 degrees 52 minutes East for 63.08 feet,
- North 30 degrees 48 minutes East for 214.39 feet,
- North 23 degrees 42 minutes East for 114.37 feet,
- North 02 degrees 16 minutes East for 229.18 feet and to the South right-of-way of State Road #46, thence leaving the centerline of said county road and running with the said South right-of-way South 84 degrees 37 minutes 46 seconds East for 19.28 feet, thence leaving said right-of-way and running South 01 degree 19 minutes 43 seconds West for 712.87 feet and to the point of beginning. Containing in all 1.71 acres more or less.

Subject to a 25,00 foot right-of-way from the centerline of said county road.

SCALE  
1"=100'

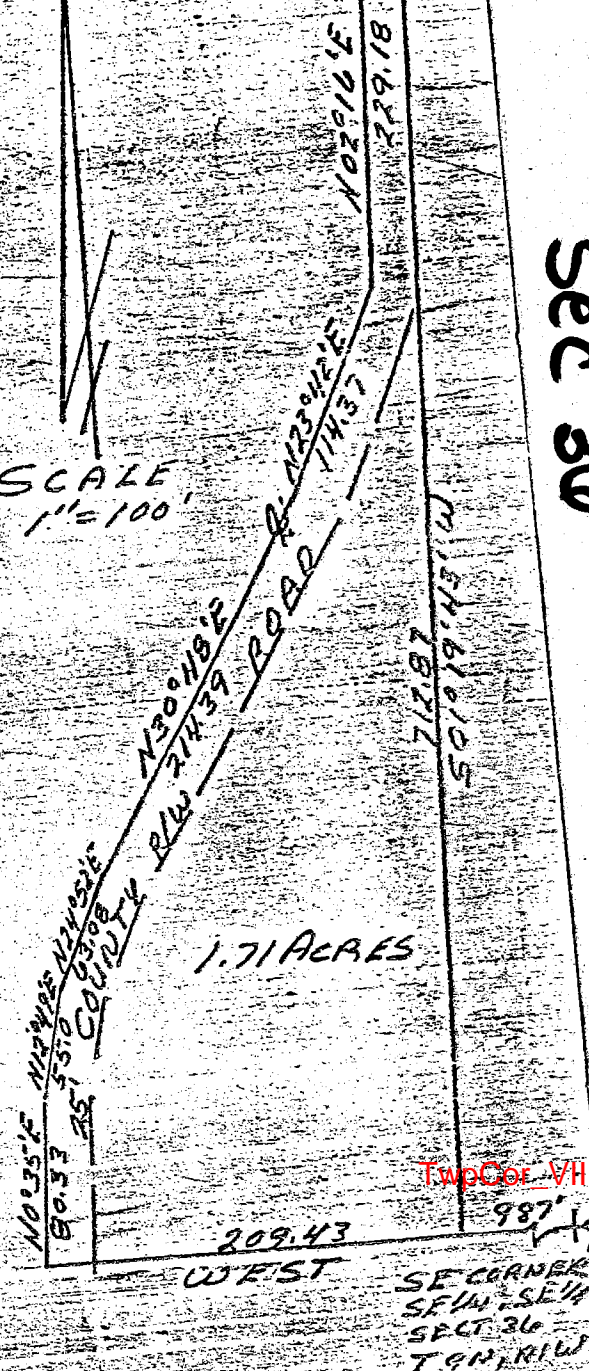

Raymond Graham  
Raymond Graham  
R.P.E. 8409 Indiana  
3215 N. Smith Pike  
Bloomington, Indiana  
January 4, 1979



voluntary act and deed, for the uses and purposes herein mentioned, and Grantors. also swore to the truth of all statements made in this deed.

IN WITNESS WHEREOF, I have hereunto subscribed my name and affixed my official seal.

My commission expires:

April 26, 1980

Mary Frances Wilbur  
Mary Frances Wilbur Notary Public  
Residence: Monroe County, IN


DEED PREPARED BY: Thomas M. McDonald, Atty.

ROGERS, McDONALD & GRODNER  
P. O. Box 279  
Bloomington, Indiana 47401  
812.332-4431

JOHN CLARK

Per\_V23

SCALE  
1" = 100'

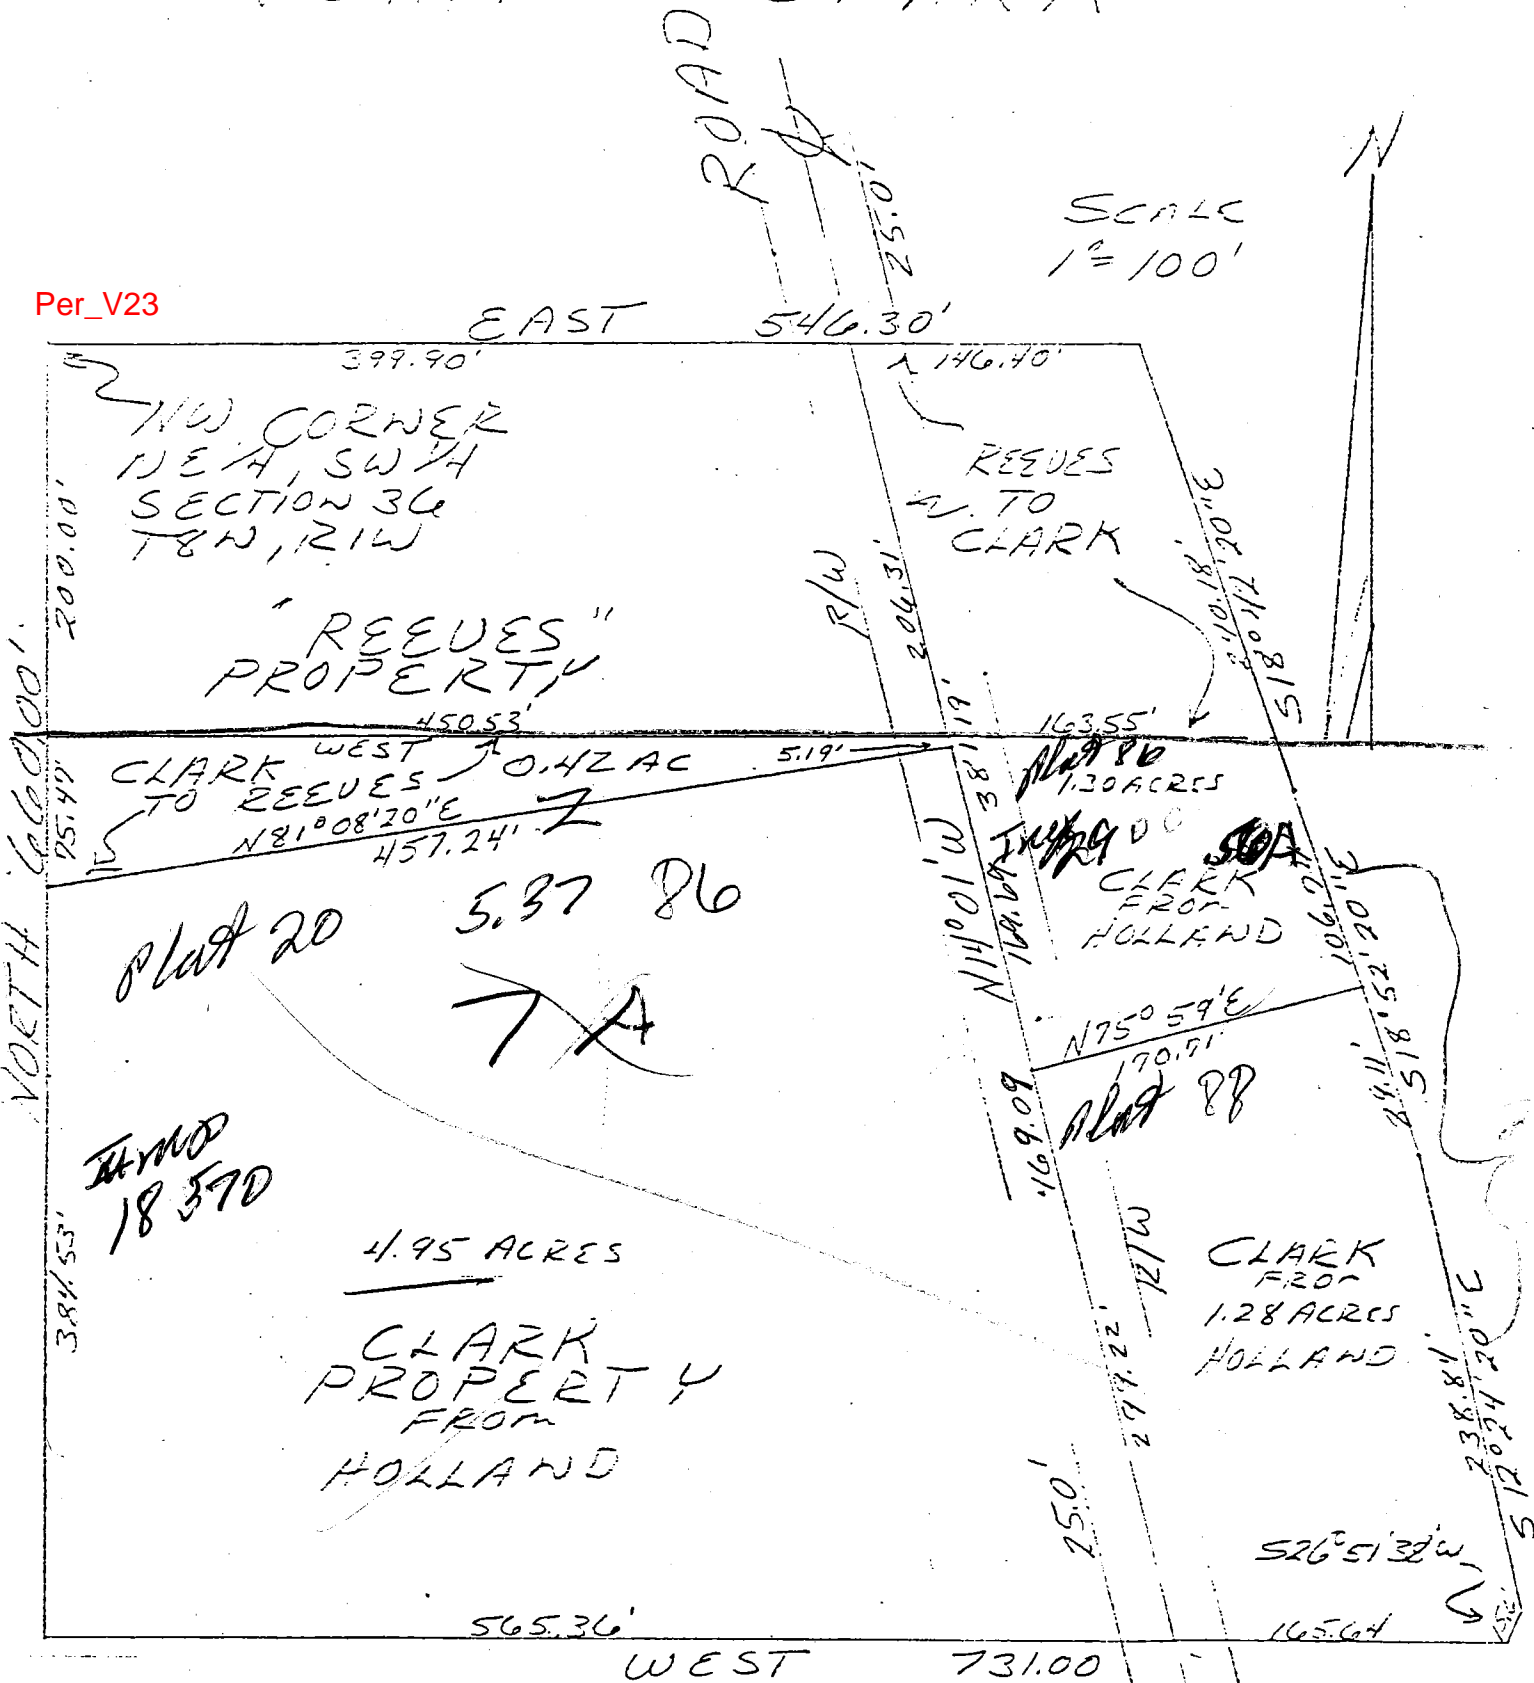


DT 14 7 A

4.45 + 2.05

128 should be put 205

100 EV

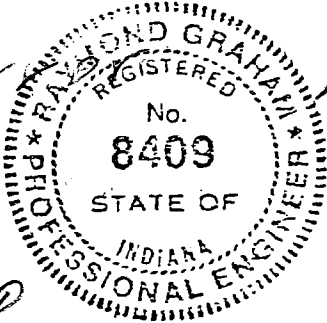

700  
537  
163

Raymond Graham

Raymond Graham  
R.P.E. 8409 L.S. 9978 Indiana  
3215 N. Smith Pike  
Bloomington, Indiana  
July 2, 1980

565  
166  
731

205  
1.78  
77

495  
42  
5.3


HOMER

BARRICK

Sec 36

Per U24


1320.25

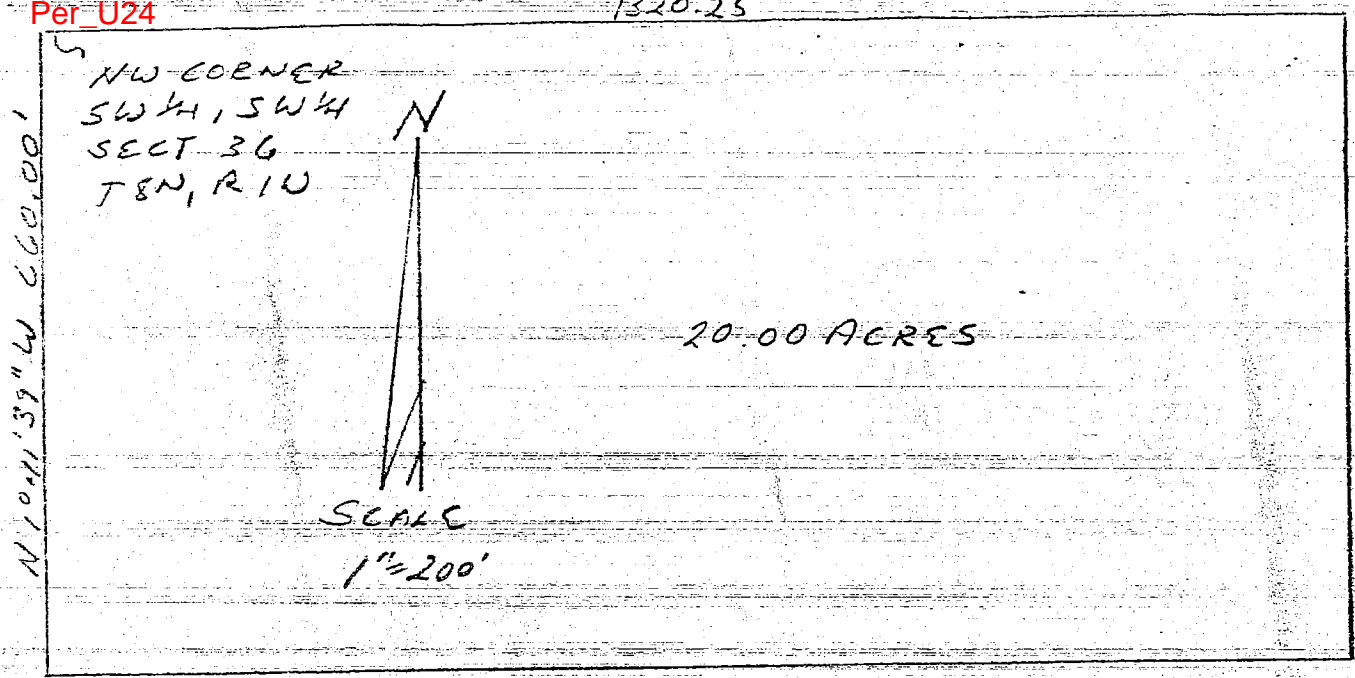

Page Top 36

DESCRIPTION:

The North half of the Southwest quarter of the Southwest quarter in Section 36, Township 8 North, Range 1 West in Monroe County, Indiana. Contains 20.00 acres, more or less.

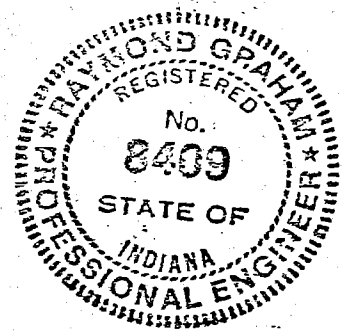

*Raymond Graham*

Raymond Graham  
R.P.E. 8409 Indiana  
3215 N. Smith Pike  
Bloomington, Indiana  
February 5, 1980

**FILED**  
JUN 20 1980


*John W. Davis*  
Auditor Monroe County, Indiana



Perry Imp. Sec 36

Sec 36


JOHN CLARK

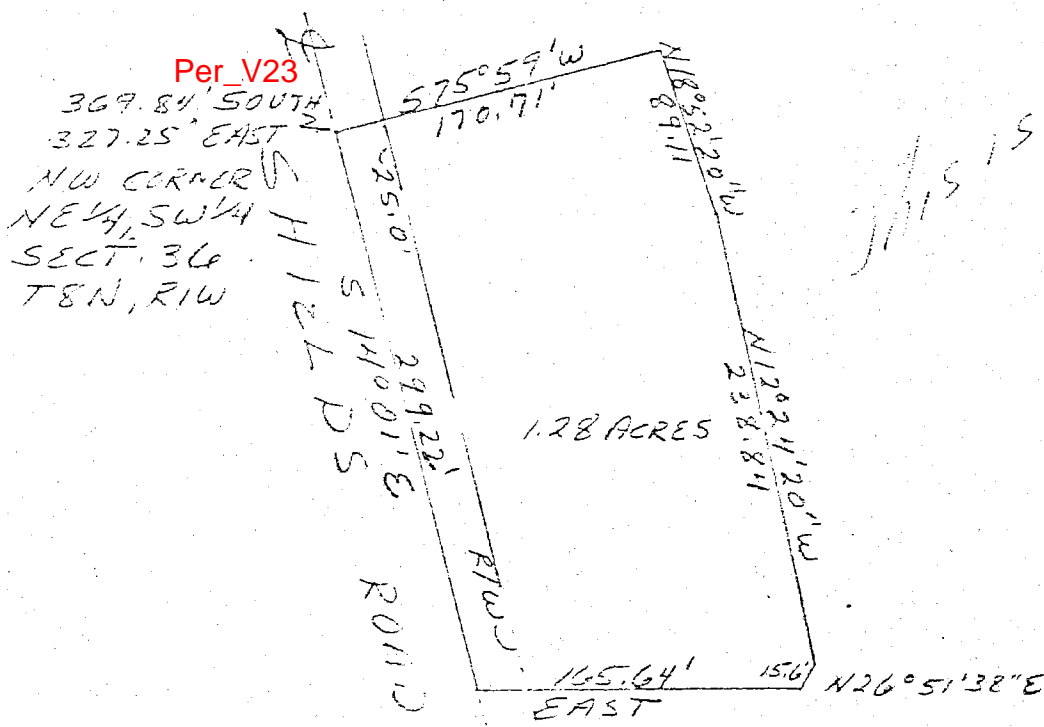

SCALE  
1" = 100'

DESCRIPTION:

A part of the Northeast quarter of the Southwest quarter in Section 36, Township 8 North, Range 1 West, Monroe County, Indiana, bounded and described as follows: Beginning at a point that is 369.84 feet South and 327.25 feet East of the Northwest corner of said quarter quarter and in the centerline of Shields Road, thence with said road centerline South 14 degrees 01 minute East for 299.72 feet, thence leaving said road centerline East for 165.64 feet, thence North 26 degrees 51 minutes 38 seconds East for 15.60 feet, thence North 12 degrees 24 minutes 20 seconds West for 238.84 feet, thence North 18 degrees 52 minutes 20 seconds West for 89.11 feet, thence South 75 degrees 59 minutes West for 170.71 feet and to the point of beginning. Containing in all 1.28 acres, more or less. Subject to a 25.00 foot easement from the centerline of Shields Road for County Highway right-of-way.

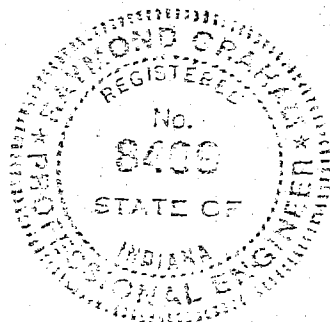


Raymond Graham  
Raymond Graham  
R.P.E. 8409 Indiana  
3215 N. Smith Pk  
Bloomington, Indiana  
February 20, 1980

**FILED**  
JUN 9 1980


John W. Davis  
Auditor Monroe County, Indiana

Sec 36

PART OF HUNTINGTON PARK

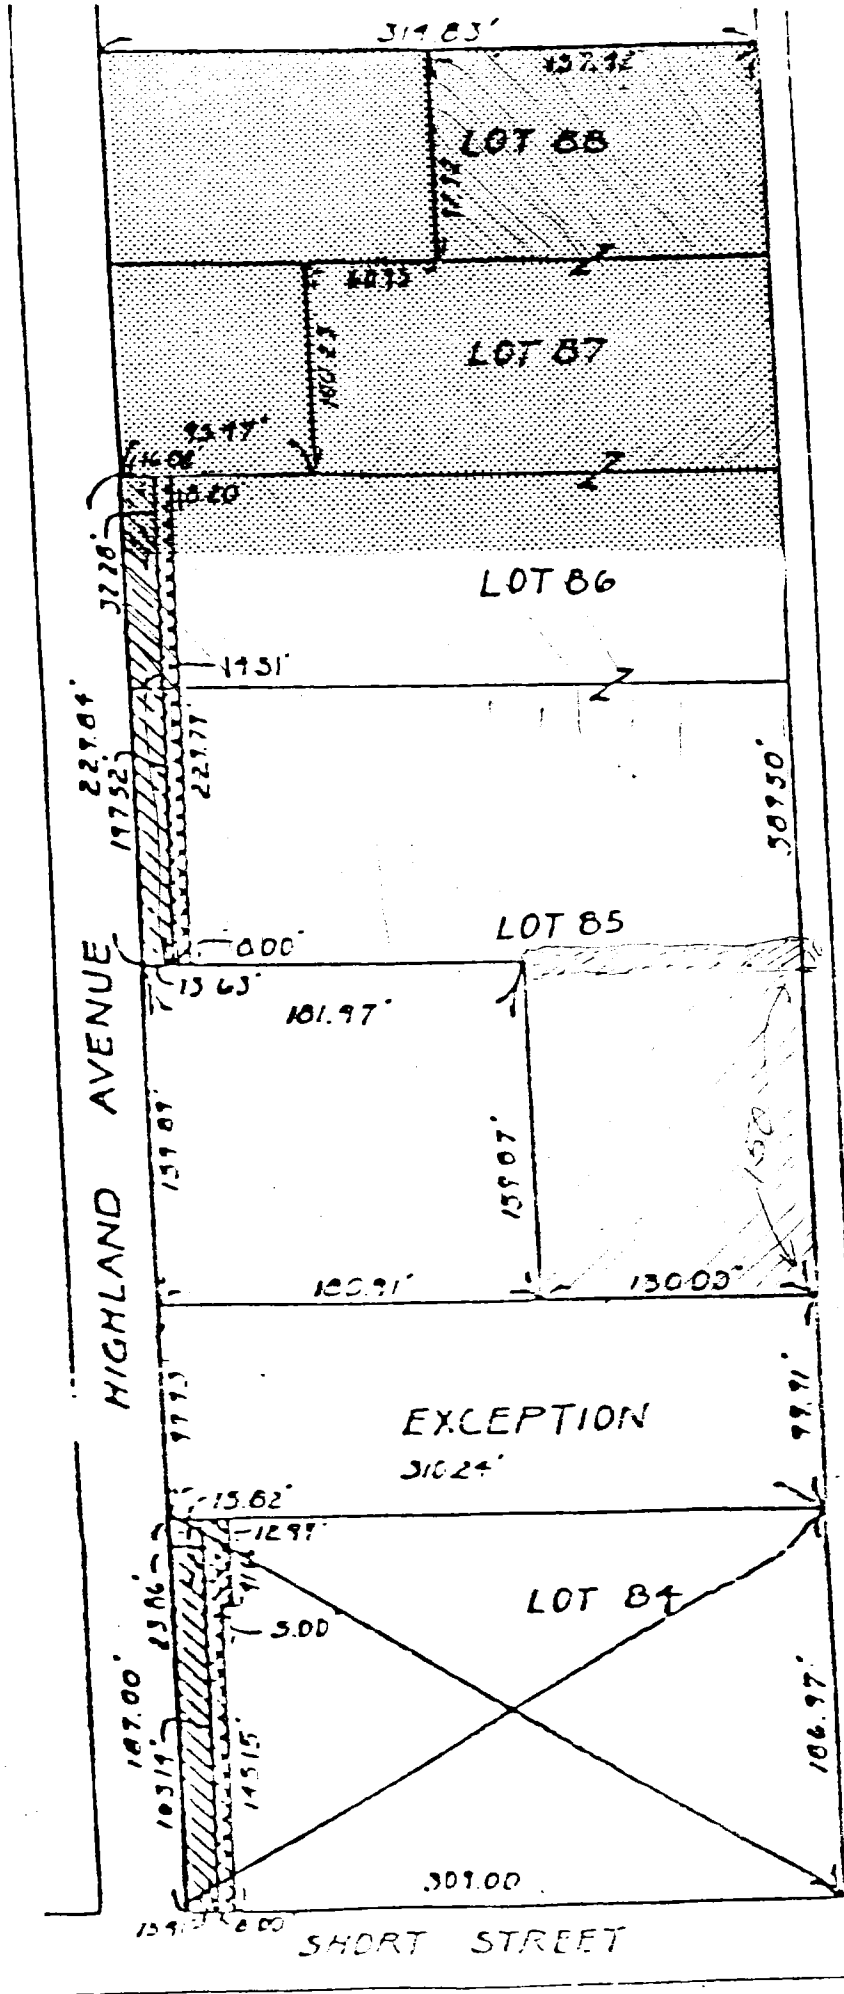

ALLEY

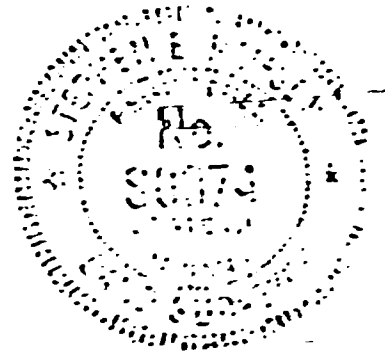

Given under my hand and seal  
5-13-81 (date)

Stiles E. Remay

Registered  
Land Surveyor No. 50374  
State of Indiana

Temp. R/W. : 3584

Perm. R/W. : 6375

**PLOT PLAN**

SCALE 1/4" = 100'




**FILED**

SEP 21 1988

Rodney J. Brown  
Recorder Monroe County, Indiana

Sec 36

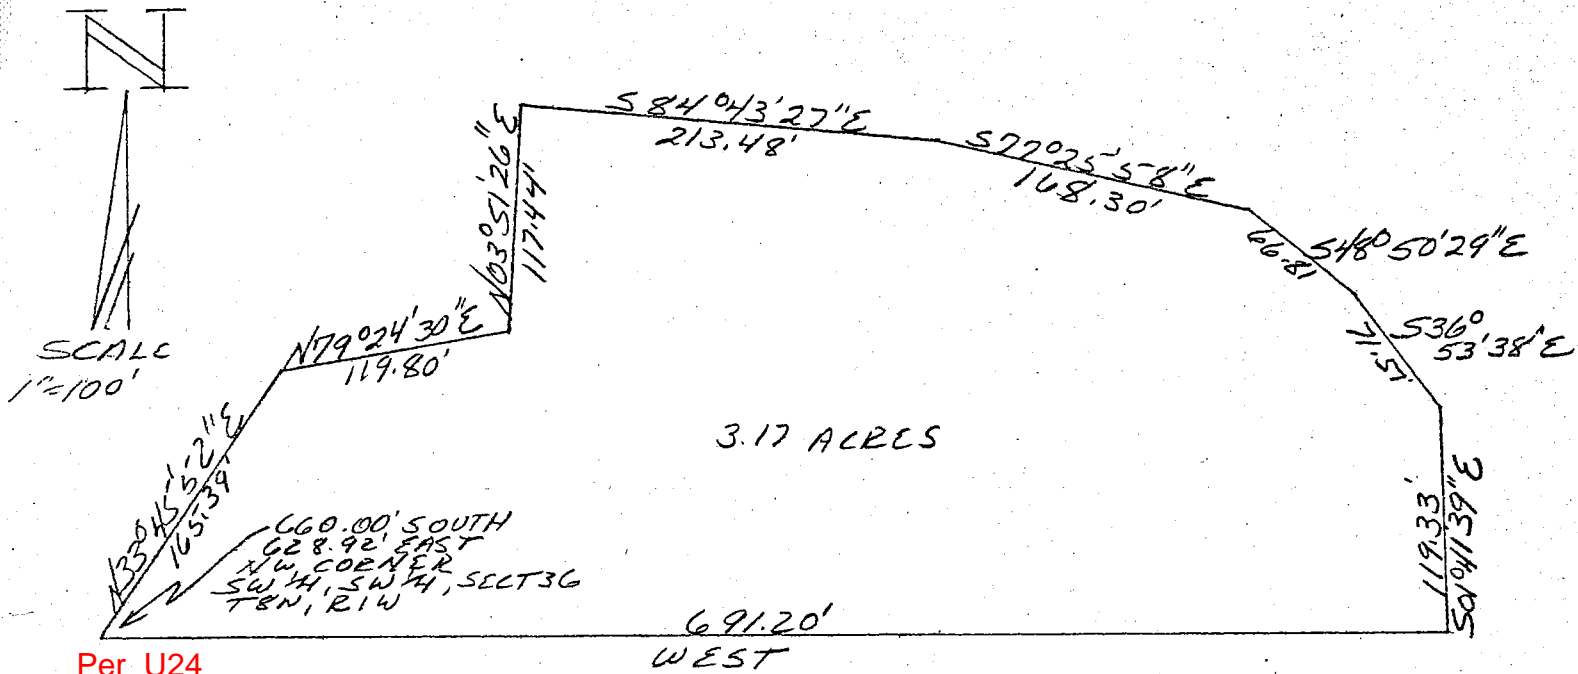HOMER BARRICK  
Sec 36

## DESCRIPTION:

A part of the Southwest quarter of the Southwest quarter in Section 36, Township 8 North, Range 1 West, Monroe County, Indiana, bounded and described as follows: Beginning at a point that is 660.00 feet South and 628.92 feet East of the Northwest corner of said quarter quarter in said Section 36, thence running North 33 degrees 45 minutes 52 seconds East for 165.39 feet, thence North 79 degrees 24 minutes 30 seconds East for 119.80 feet, thence North 03 degrees 51 minutes 26 seconds East for 117.44 feet, thence South 84 degrees 43 minutes 27 seconds East for 213.48 feet, thence South 77 degrees 25 minutes 58 seconds East for 168.30 feet, thence South 48 degrees 50 minutes 29 seconds East for 66.81 feet, thence South 36 degrees 53 minutes 38 seconds East for 71.51 feet, thence South 01 degree 41 minutes 39 seconds East for 119.33 feet, thence West for 691.20 feet and to the point of beginning. Containing in all 3.17 acres, more or less.



*Raymond Graham*

Raymond Graham

R.P.E. 8409 L.S. 9978 Indiana

3215 N. Smith Pike

Bloomington, Indiana

May 7, 1982

**FILED**

JUN 11 1982


*V. Simpson*  
Auditor Monroe County, Indiana

Sec 36

Sec 36

for info  
purposes only  
not to be recorded DAVID SAMPLE

6696 S. SHIELDS RIDGE ROAD

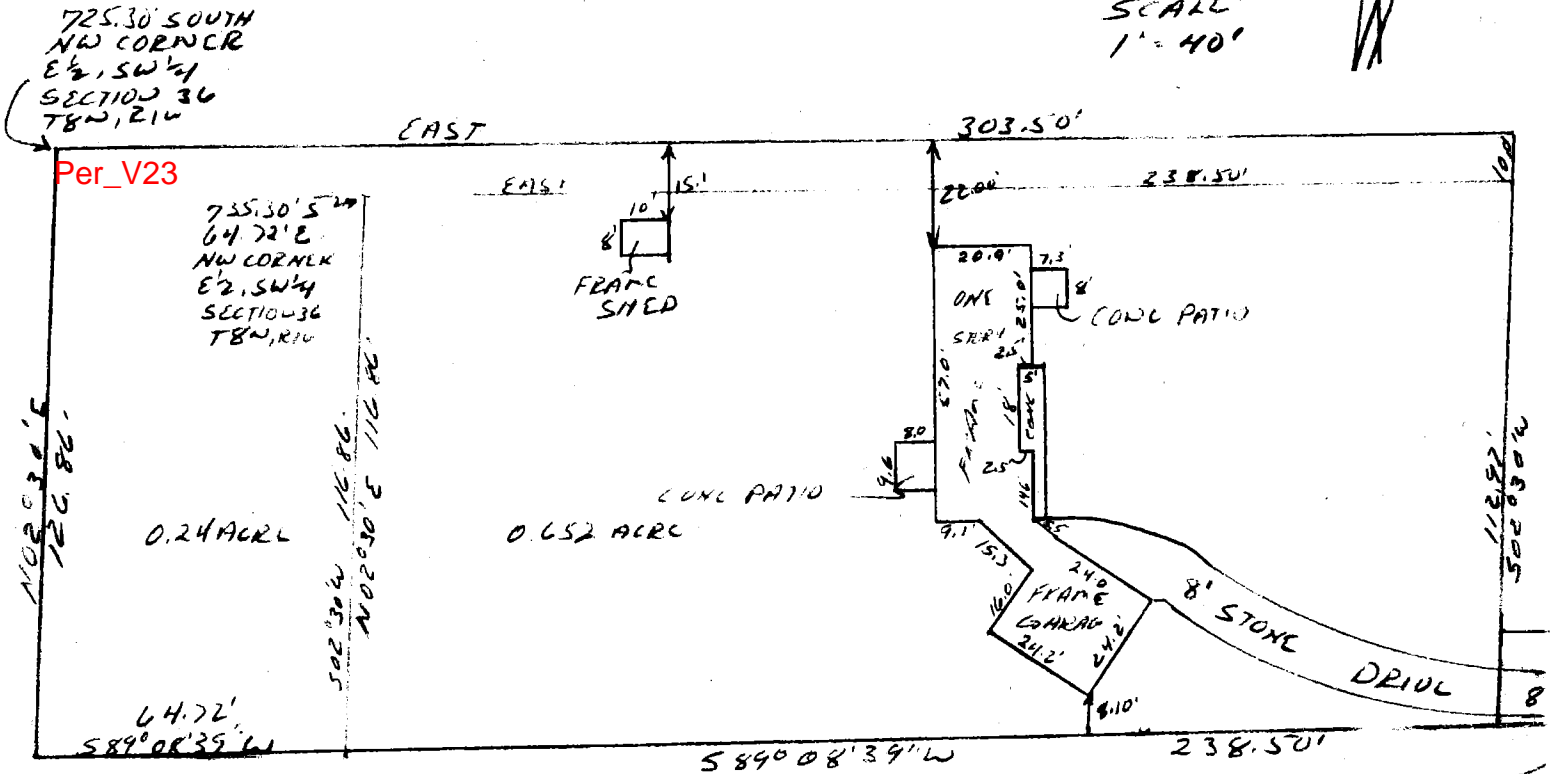

DESCRIPTION:

A part of the East half of the Southwest quarter of Section 36, Township 8 North, Range 1 West, bounded and described as follows, to-wit: Beginning at a point that is 735.30 feet South and 64.72 feet East of the Northwest corner of the East half of the Southwest quarter of said Section; thence East for 238.50 feet, thence South 02 degrees 30 minutes West for 112.97 feet; thence South 89 degrees 08 minutes 39 seconds West for 238.50 feet, thence North 02 degrees 30 minutes East for 116.86 feet and to the point of beginning. Containing in all 0.652 acres, more or less.

Together with a 20 foot right-of-way for egress and ingress, the South line of which begins at the Southeast corner of the above described real estate and runs North 89 degrees 08 minutes 39 seconds East to the County Road.

ALSO, A part of the East half of the Southwest quarter of Section 36, Township 8 North, Range 1 West, bounded and described as follows: Beginning at a point that is 725.30 feet South of the Northwest corner of the East one-half of said Southwest quarter, thence East for 303.50 feet, thence South 02 degrees 30 minutes West for 10.00 feet; thence West for 238.50 feet; thence South 02 degrees 30 minutes West for 116.86 feet; thence South 89 degrees 08 minutes 39 minutes West for 64.72 feet; thence North 02 degrees 30 minutes East for 126.86 feet and to the point of beginning. Containing in all 0.24 of an acre, more or less.

ENGINEER'S CERTIFICATION:

I hereby certify that this plat as shown is a true and complete survey of the described property, and further certify that all improvements are wholly within the boundaries of said described property, and that the said improvements do not encroach upon any other property, nor are there any encroachments from any other property on said surveyed property.

Water Line Easement to City of Bloomington

Misc Record 54 Page 34 is for Water Line

in Shields Ridge Road Right

of Way does not affect

Property.


Raymond Graham

R.P.E. 8409 L.S. 9978 Indiana

3215 N. Smith Pike

Bloomington, Indiana

September 24, 1984

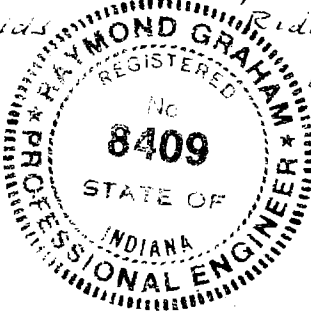


Sec 36

# TRI CO Surveying & Mapping

Edmund O. Farkas, Registered Land Surveyor

RSID002378  
103 West Temperance  
P.O. Box 96  
Ellettsville, Indiana 47429  
Phone: 812-876-2305

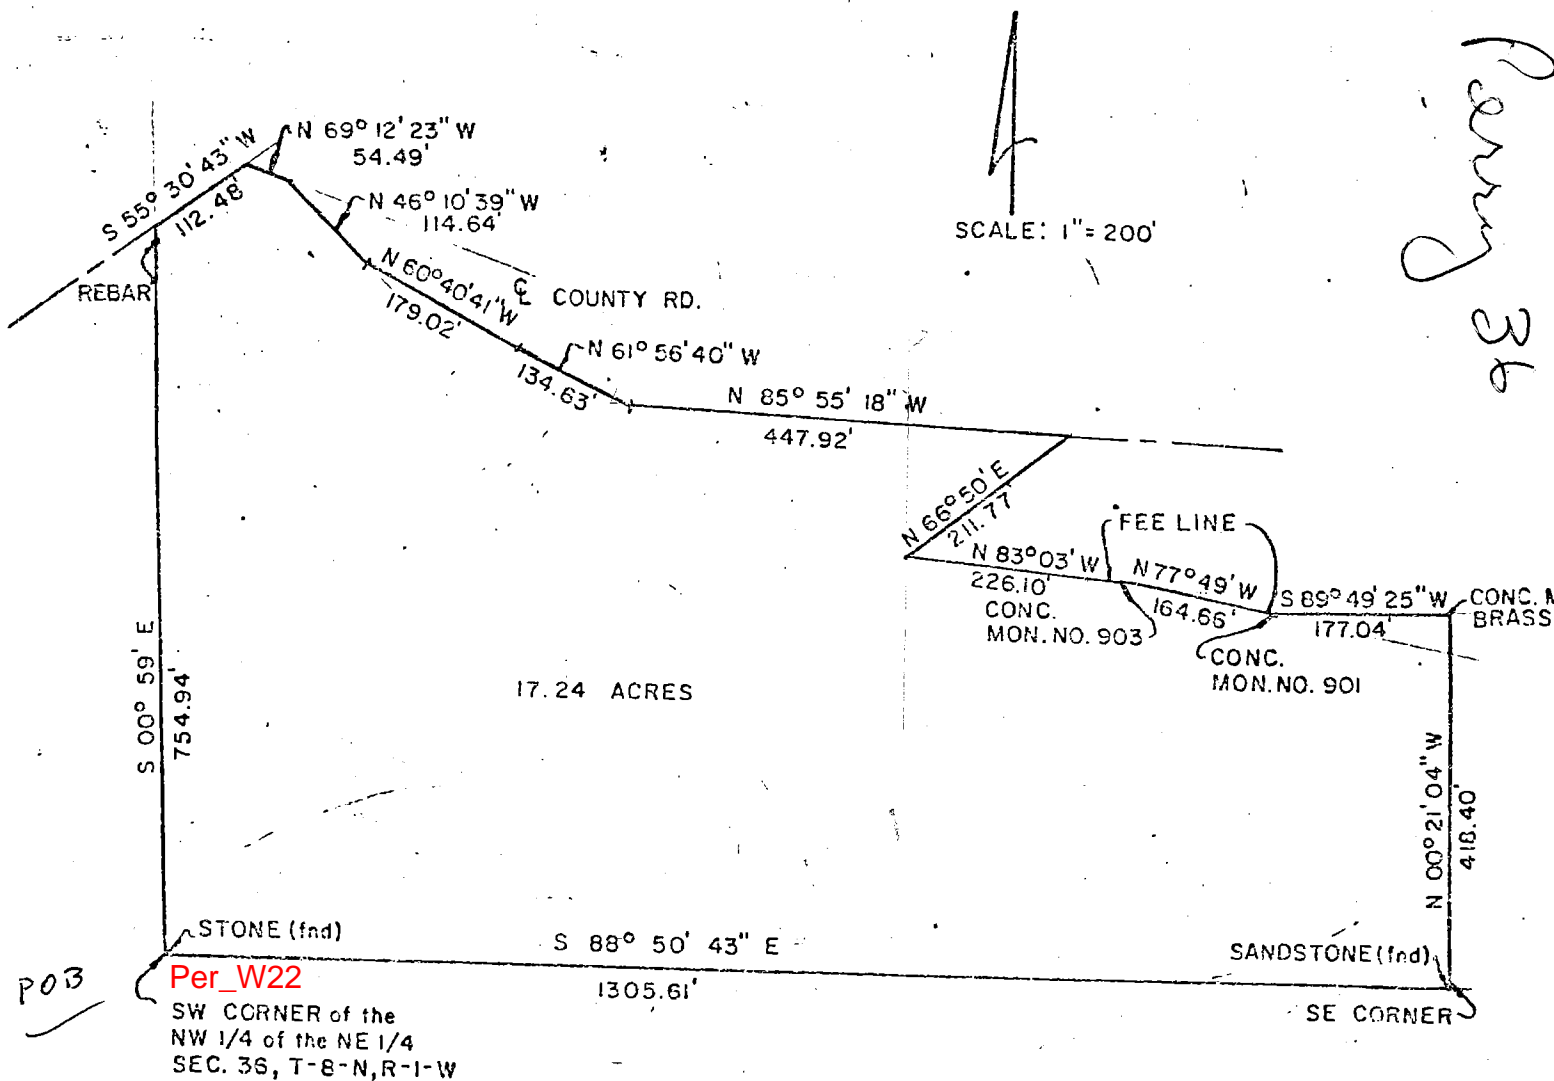

I, Edmund O. Farkas, hereby certify that I am a Registered Land Surveyor, licensed in compliance with the Laws of the State of Indiana; that this plat and the following description correctly represent a land survey completed under my supervision on February 29, 1985; that all monuments shown thereon actually exist and that their location and type are to the best of my knowledge accurately shown.

**FILED**

JUL 22 1986

Rodney J. Brown  
Monitor Monroe County, Indiana

Edmund O. Farkas  
Registered Land Surveyor  
Ind. No. 50114

# TRI CO Surveying & Mapping

Edmund O. Farkas, Registered Land Surveyor

103 West Temperance  
P.O. Box 96  
Ellettsville, Indiana 47429  
Phone: 812-876-2305

## LEGAL DESCRIPTION

A part of the Northwest Quarter of the Northeast Quarter of Section Thirty-six (36) ~~Degrees~~, Township Eight (8) North, Range One (1) West, Monroe County, Indiana, and more particularly described as follows:

Beginning at a stone found marking the Southwest Corner of said Quarter Quarter Section, thence South Eighty-eight (88) Degrees, Fifty (50) Minutes, Forty-three (43) Seconds East 1305.61 feet along the South Line of said Quarter Quarter Section to a sandstone found marking the Southeast Corner of said Quarter Quarter Section, thence leaving said South Line and along the East Line of said Quarter Quarter Section North Zero (00) Degrees, Twenty-one (21) Minutes, Four (04) Seconds West 418.40 feet to a concrete monument with a brass cap found on the U.S. Government fee taking line, thence leaving said East Line and along said fee taking line the following bearings and distances: South Eighty-nine (89) Degrees, Forty-nine (49) Minutes, Twenty-five (25) Seconds West 177.04 feet to a concrete monument labeled 901 found, thence North Seventy-seven (77) Degrees, Forty-nine (49) Minutes, Zero (00) Seconds West 164.66 feet to a concrete monument labeled 903 found, thence North Eighty-three (83) Degrees, Three (03) Minutes, Zero (00) Seconds West 226.10 feet, thence North Sixty-six (66) Degrees, Fifty (50) Minutes, Zero (00) Seconds East 211.77 feet to a spike set in a county road, thence leaving said fee taking line and along said centerline the following bearings and distances: North Eighty-five (85) Degrees, Fifty-five (55) Minutes, Eighteen (18) Seconds West 447.92 feet, thence North Sixty one (61) Degrees, Fifty-six (56) Minutes, Forty (40) Seconds West 134.63 feet, thence North Sixty (60) Degrees, Forty (40) Minutes, Forty-one (41) Seconds West 179.02 feet, thence North Forty-six (46) Degrees, Ten (10) Minutes, Thirty-nine (39) Seconds West 114.64 feet, thence North Sixty-nine (69) Degrees, Twelve (12) Minutes, Twenty-three (23) Seconds West 54.49 feet, thence South Fifty-five (55) Degrees, Thirty (30) Minutes, Forty-three (43) Seconds West 112.48 feet to a spike set on the West line of said Quarter Quarter Section, thence leaving said centerline South Zero (00) Degrees, Fifty-nine (59) Minutes, Zero (00) Seconds East 754.94 feet to the point of beginning. Containing 17.24 acres. more or less.



Darding, Michael



Sec 36 Perry Clear Creek  
Sec 1

# TRI CO Surveying & Mapping

# COPY

Edmund O. Farkas, Registered Land Surveyor

West Terreperance  
P.O. Box 96  
Ellettsville, Indiana 47429  
Phone: 812-876-2305

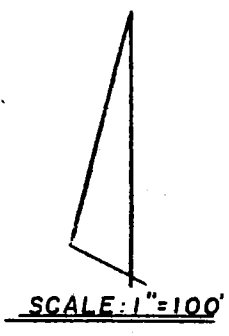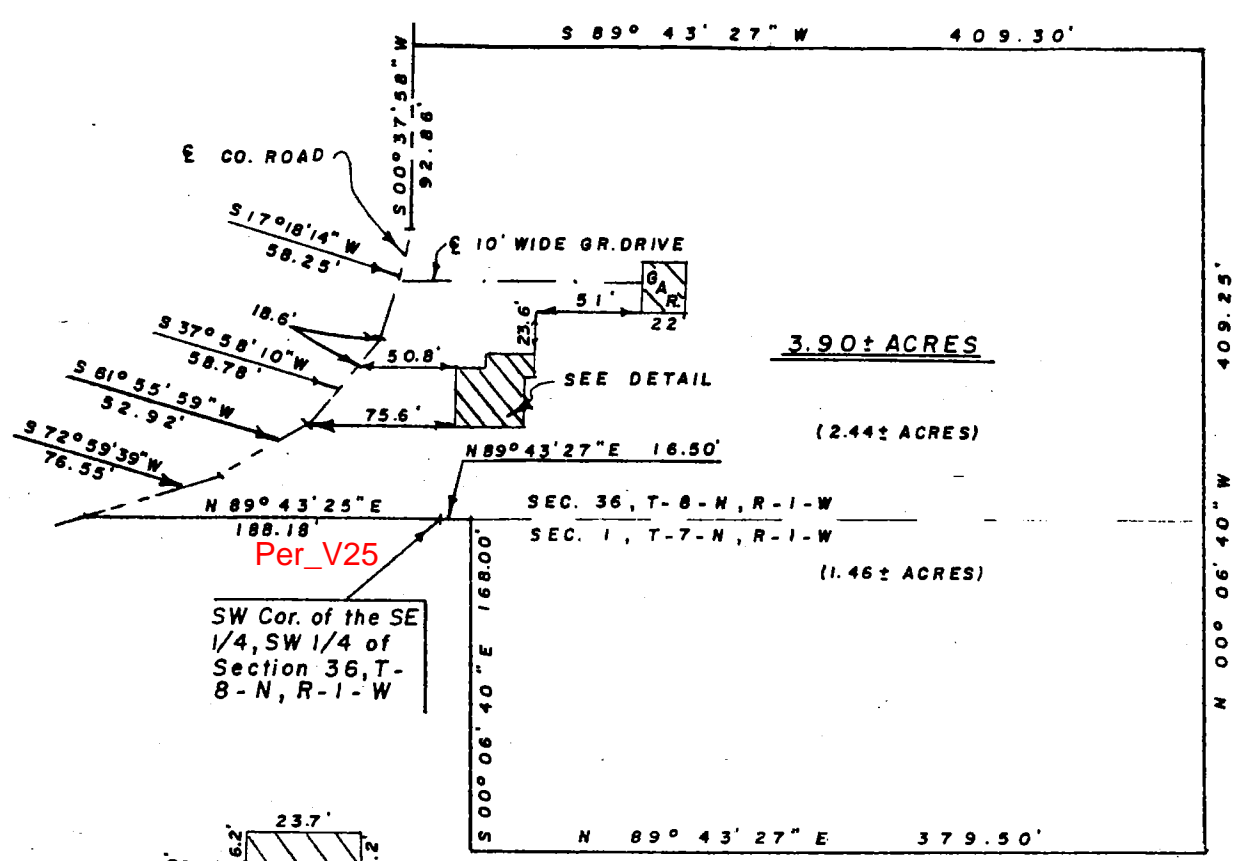

This property is not located in a flood hazard area.

DETAIL  
1" = 40'

I, Edmund O. Farkas, hereby certify that I am a Registered Land Surveyor, licensed in compliance with the Laws of the State of Indiana; that this plat and the enclosed description correctly represent a land survey completed under my supervision on November 26, 1986; that all the monuments shown thereon actually exist and that their location and type are to the best of my knowledge accurately shown. I also certify that all improvements on said surveyed property do not encroach upon adjacent properties nor are there any encroachments upon said surveyed property by adjacent properties.

Edmund O. Farkas  
Registered Land Surveyor  
Ind. Reg. No. 50114

# TRI CO Surveying & Mapping

Edmund O. Farkas, Registered Land Surveyor

103 West Temperance  
P.O. Box 96  
Ellettsville, Indiana 47429  
Phone: 812-876-2305

## LEGAL DESCRIPTION

A part of the South Half of the Southwest Quarter of Section Thirty-six (36), Township Eight (8) North, Range One (1) West and also a part of the Northeast Quarter of the Northwest Quarter of Section One (1), Township Seven (7) North, Range One (1) West, Monroe County, Indiana, and being the land now or formerly owned by Michael Harding, being a  $2\frac{1}{4}$  acre tract, a 1.47 acre tract and also that part of the Southwest Quarter of the Southwest Quarter of said Section 36 which lies Southerly and Easterly from the centerline of Ramp Creek Road, as recorded in Deed Book 329, page 132 in the office of the Recorder of Monroe County, Indiana; and all of these tracts together more particularly described as follows:

Beginning at the Southwest Corner of the Southeast Quarter of the Southwest Quarter of said Section 36, thence along the South Line of said Southwest Quarter North Eighty-nine (89) Degrees, Forty-three (43) Minutes, Twenty-seven (27) Seconds East 16.50 feet, thence leaving said South Line South Zero (00) Degrees, Six (06) Minutes, Forty (40) Seconds East 168.00 feet, thence North Eighty-nine (89) Degrees, Forty-three (43) Minutes, Twenty-seven (27) Seconds East 379.50 feet, thence North Zero (00) Degrees, Six (06) Minutes, Forty (40) Seconds West 409.25 feet, thence South Eighty-nine (89) Degrees, Forty-three (43) Minutes, Twenty-seven (27) Seconds West 409.30 feet to the centerline of Ramp Creek Road, thence along the said centerline the following courses and distances: South Zero (00) Degrees, Thirty-seven (37) Minutes, Fifty-eight (58) Seconds West 92.86 feet, thence South Seventeen (17) Degrees, Eighteen (18) Minutes, Fourteen (14) Seconds West 58.25 feet, thence South Thirty-seven (37) Degrees, Fifty-eight (58) Minutes, Ten (10) Seconds West 58.78 feet, thence South Sixty-one (61) Degrees, Fifty-five (55) Minutes, Fifty-nine (59) Seconds West 52.92 feet, thence South Seventy-two (72) Degrees, Fifty-nine (59) Minutes, Thirty-nine (39) Seconds West 76.55 feet to the South line of said Southwest Quarter of Section 36, thence leaving said centerline and along said South line North Eighty-nine (89) Degrees, Forty-three (43) Minutes, Twenty-five (25) Seconds East 188.18 feet to the point of beginning.


Containing 3.90 acres, more or less.

2.44 acres being in Section 36, Township 8 North, Range 1 West

1.46 acres being in Section 1, Township 7 North, Range 1 West

PT NW 1/4 SECTION 36, T8N, R1W  
JERRY RONE

Handy Map See 36

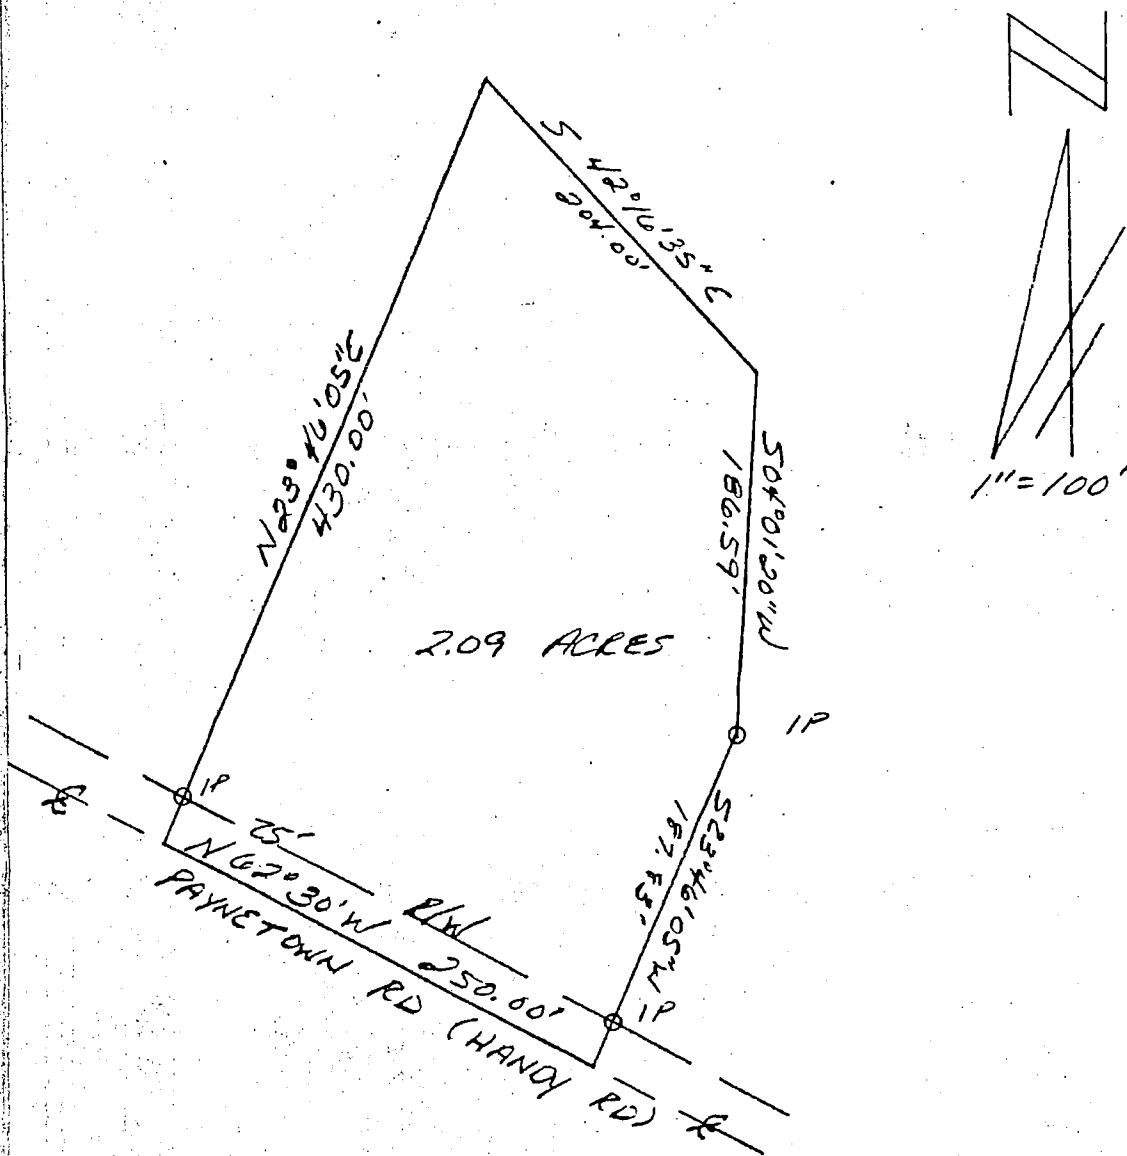


DESCRIPTION:

A part of the Northwest quarter of Section 36, Township 8 North, Range 1 West, bounded and described as follows:


Beginning at a point in the center of Paynetown Road (Handy Road), said point being 670.91 feet South and 180.60 feet East of the Northwest corner of said Section 36; thence running North 23 degrees 46 minutes 05 seconds East for a distance of 430.00 feet; thence running South 42 degrees 16 minutes 35 seconds East for a distance of 204.00 feet; thence running South 04 degrees 01 minutes 20 seconds West for a distance of 186.59 feet; thence South 23 degrees 46 minutes 05 seconds West for a distance of 187.83 feet and to the center of Paynetown Road (Handy Road); thence running North 62 degrees 30 minutes West for a distance of 250.00 feet along the center of Paynetown Road (Handy Road) to the point of beginning. Containing 2.09 acres, more or less.

*Raymond Graham*  
RAYMOND GRAHAM  
R.P.E. 8409 L.S. 9978 Indiana  
3215 N. Smith Pike  
Bloomington, Indiana  
June 16, 1989

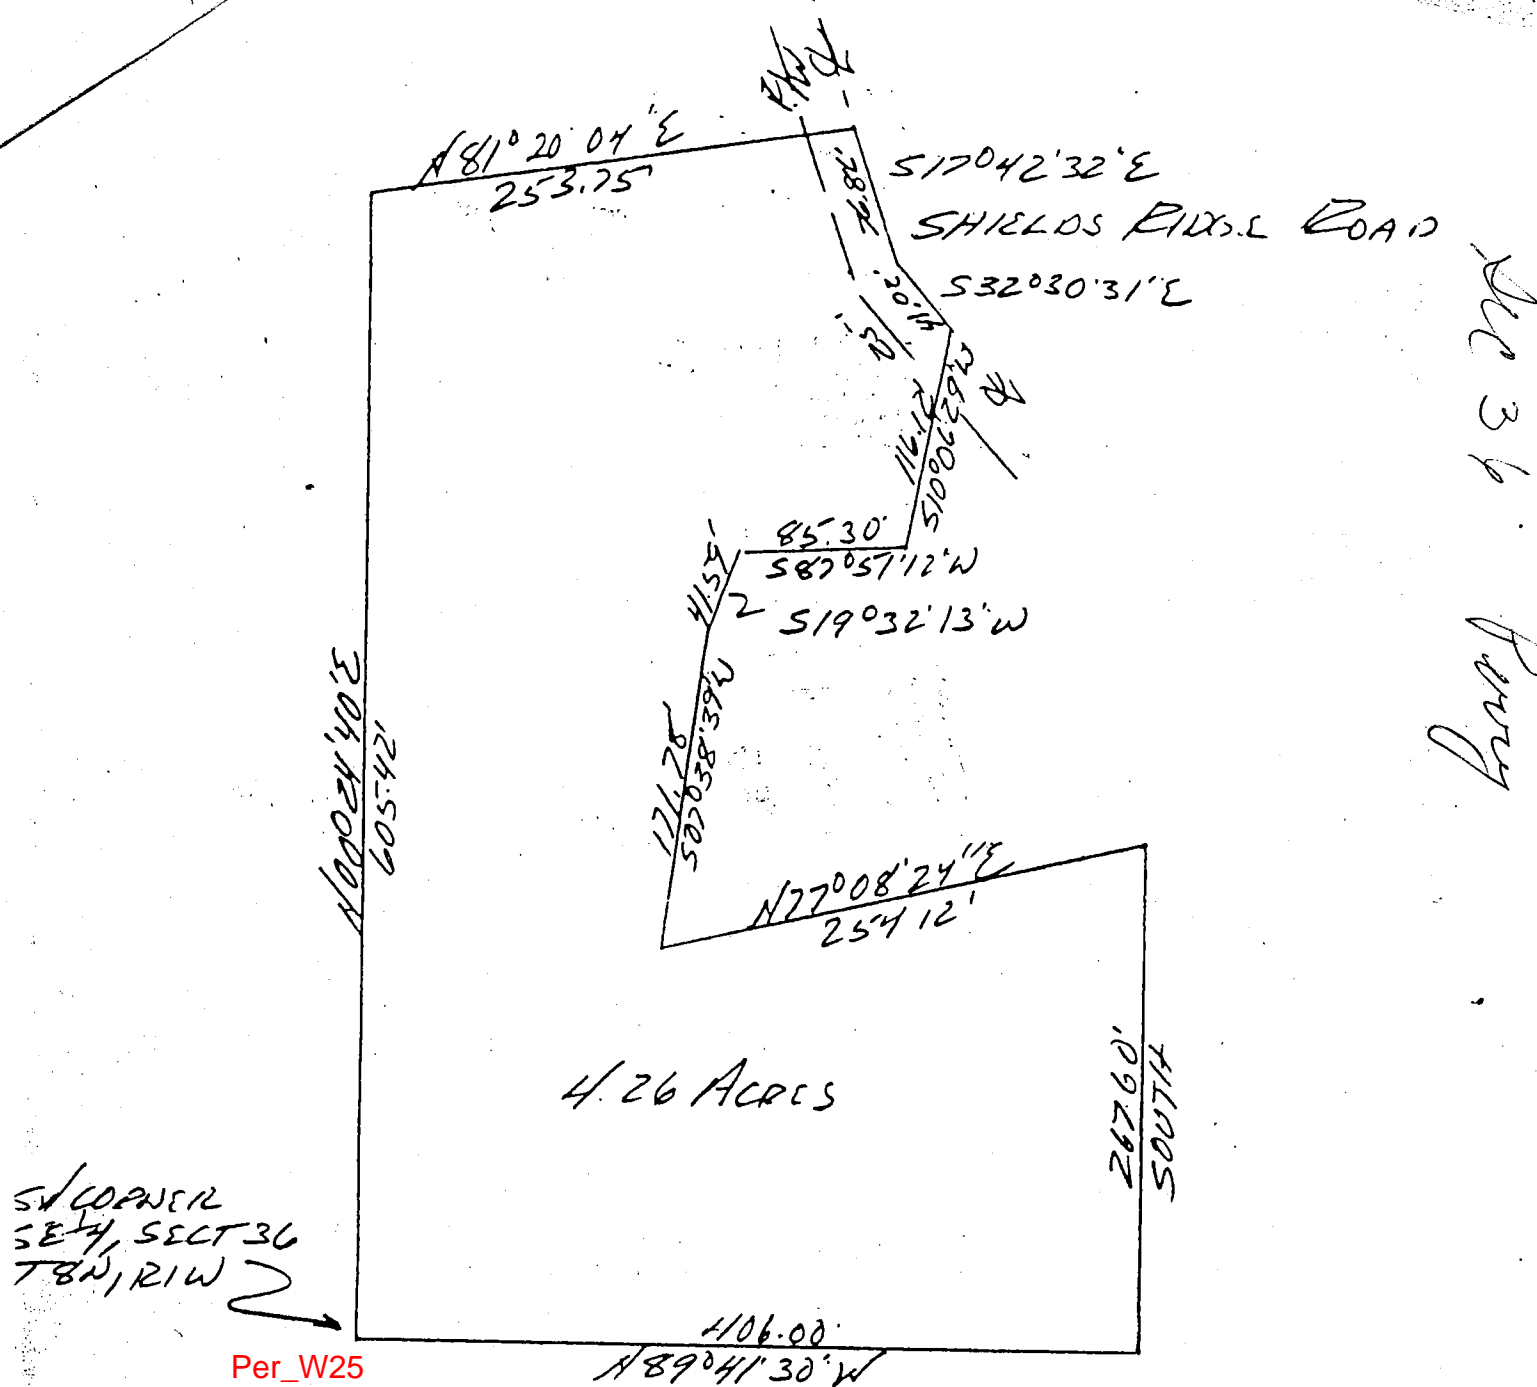



## DESCRIPTION:

A part of the Southeast quarter of Section 36, Township 8 North, Range 1 West, Monroe County, Indiana, bounded and described as follows: beginning at the Southwest corner of said quarter, thence running on the West line of said quarter North 00 degrees 24 minutes 40 seconds east for 605.42 feet, thence leaving said quarter section line and running North 81 degrees 20 minutes 04 seconds East for 253.75 feet and to the centerline of Shields Ridge Road, thence running with said road centerline South 17 degrees 42 minutes 32 seconds east for 76.82 feet, thence South 32 degrees 30 minutes 31 seconds east for 41.02 feet, thence leaving said road centerline and running South 10 degrees 06 minutes 29 seconds West for 116.12 feet, thence South 87 degrees 51 minutes 12 seconds West for 85.30 feet, thence South 19 degrees 32 minutes 13 seconds West for 171.78 feet, thence North 77 degrees 08 minutes 24 seconds East for 254.12 feet, thence South for 267.60 feet and to the South line of said quarter, thence running on said South line North 89 degrees 41 minutes 30 seconds West for 406.00 feet and to the point of beginning. Containing 4.26 acres, more or less. Subject to a 25.00 foot easement from the centerline of said Shields Ridge Road for County Highway right-of-way.

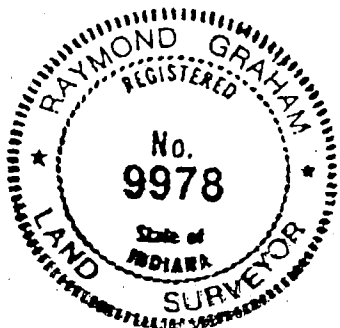

Raymond Graham

Raymond Graham  
R.P.E. 8409 L.S. 9978 Indiana  
3215 N. Smith Pike  
Bloomington, Indiana  
July 24, 1989

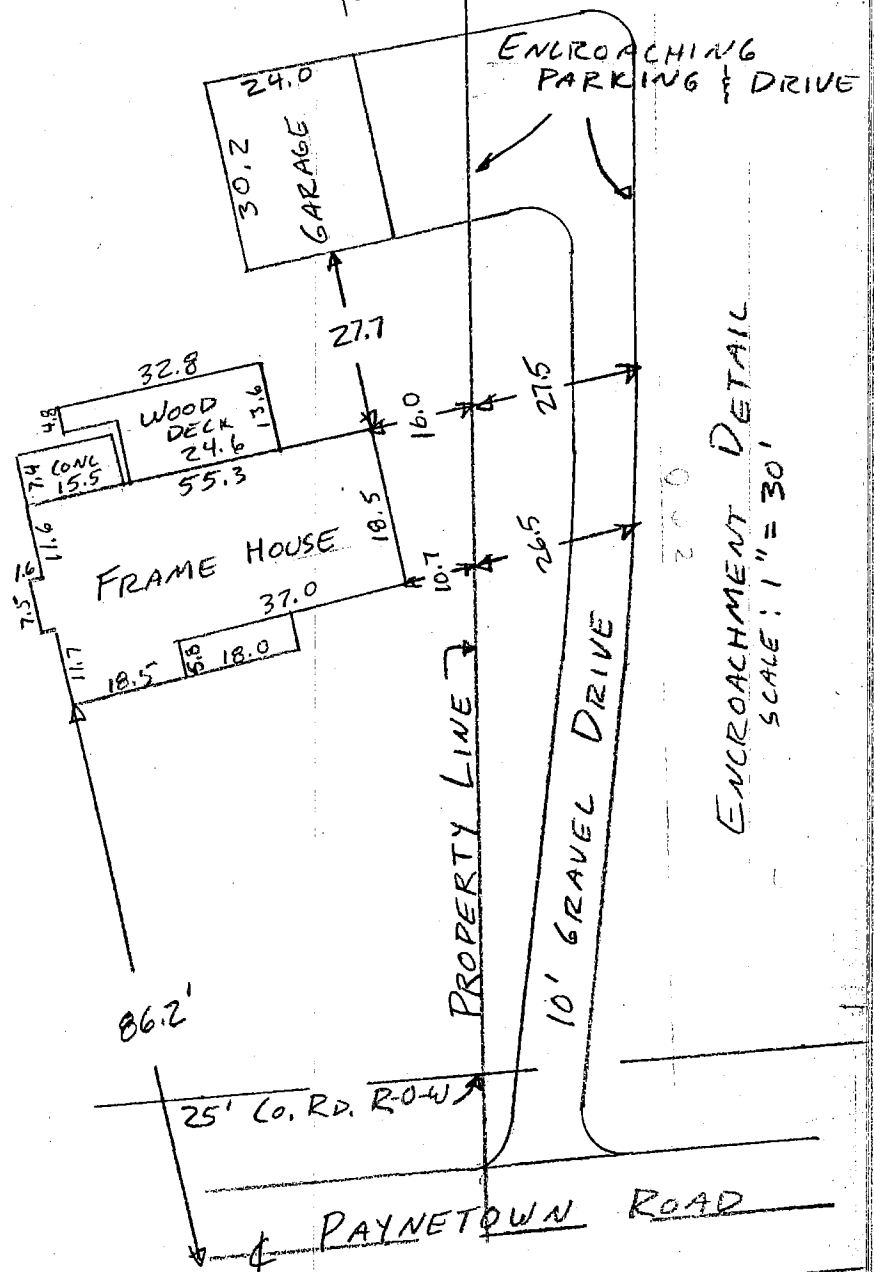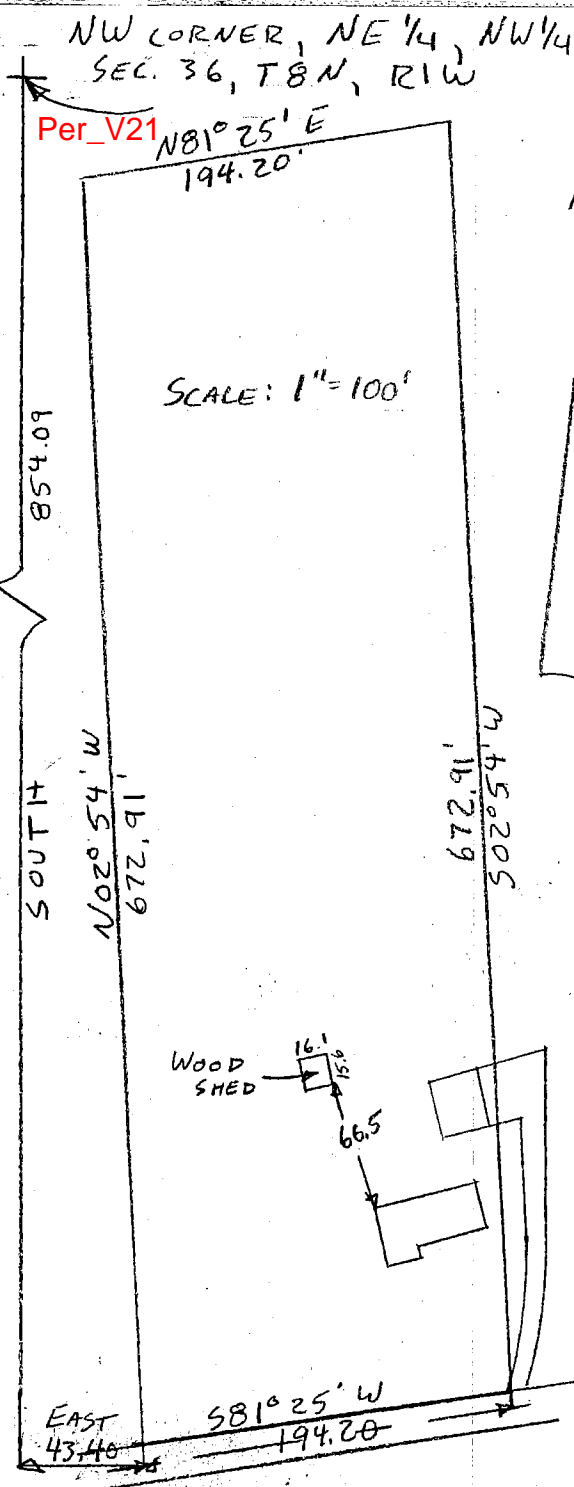


## DESCRIPTION

A part of the Northeast quarter of the Northwest quarter of Section Thirty-six (36), Township Eight (8) North, Range One (1) West, bounded as follows: Beginning 854.39 feet South and 43.40 feet East from the Northwest corner of said quarter quarter Section on a P.K. Nail in the centerline of the Paynetown Road thence North two (02) degrees and Fifty-four (54) minutes West 672.91 feet to an iron pipe, thence North Eighty-one (81) degrees and Twenty-five (25) minutes East 194.20 feet to an iron pipe, thence South two (2) degrees and Fifty-four (54) minutes East 672.91 feet to a P.K. Nail in the centerline of said Road, thence on the said road centerline South eighty-one (81) degrees and twenty-five (25) minutes West 194.20 feet to the place of beginning.

Containing 3.00 Acres more or less

## CERTIFICATION:

I hereby certify that the plat shown is a true and complete survey of the described property, and further certify that all improvements are wholly within the boundaries of said described property, except as shown, and that the said improvements do not encroach upon any other property, except as shown, nor are there any encroachments from any other property on said surveyed property.

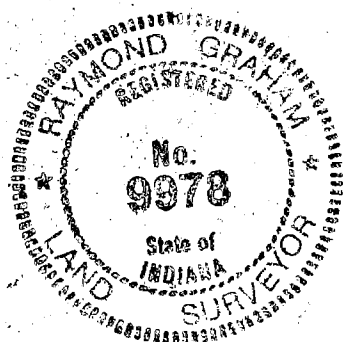

*Raymond Graham*

Raymond Graham  
R.P.E. 8409 R.L.S. 9978 Indiana  
3215 N. Smith Pike  
Bloomington, Indiana  
May 24, 1991

Robert C. Sipes, Registered Land Surveyor

RSID002387


Ind. Reg. No. 9016  
P.O. Box 5311

Phone (812) 333-2984  
Bloomington, IN 47402

PLAT OF SURVEY


August 15, 1991

PART OF THE NORTHWEST QUARTER OF SECTION 36, 8N-1W, MONROE COUNTY, IN

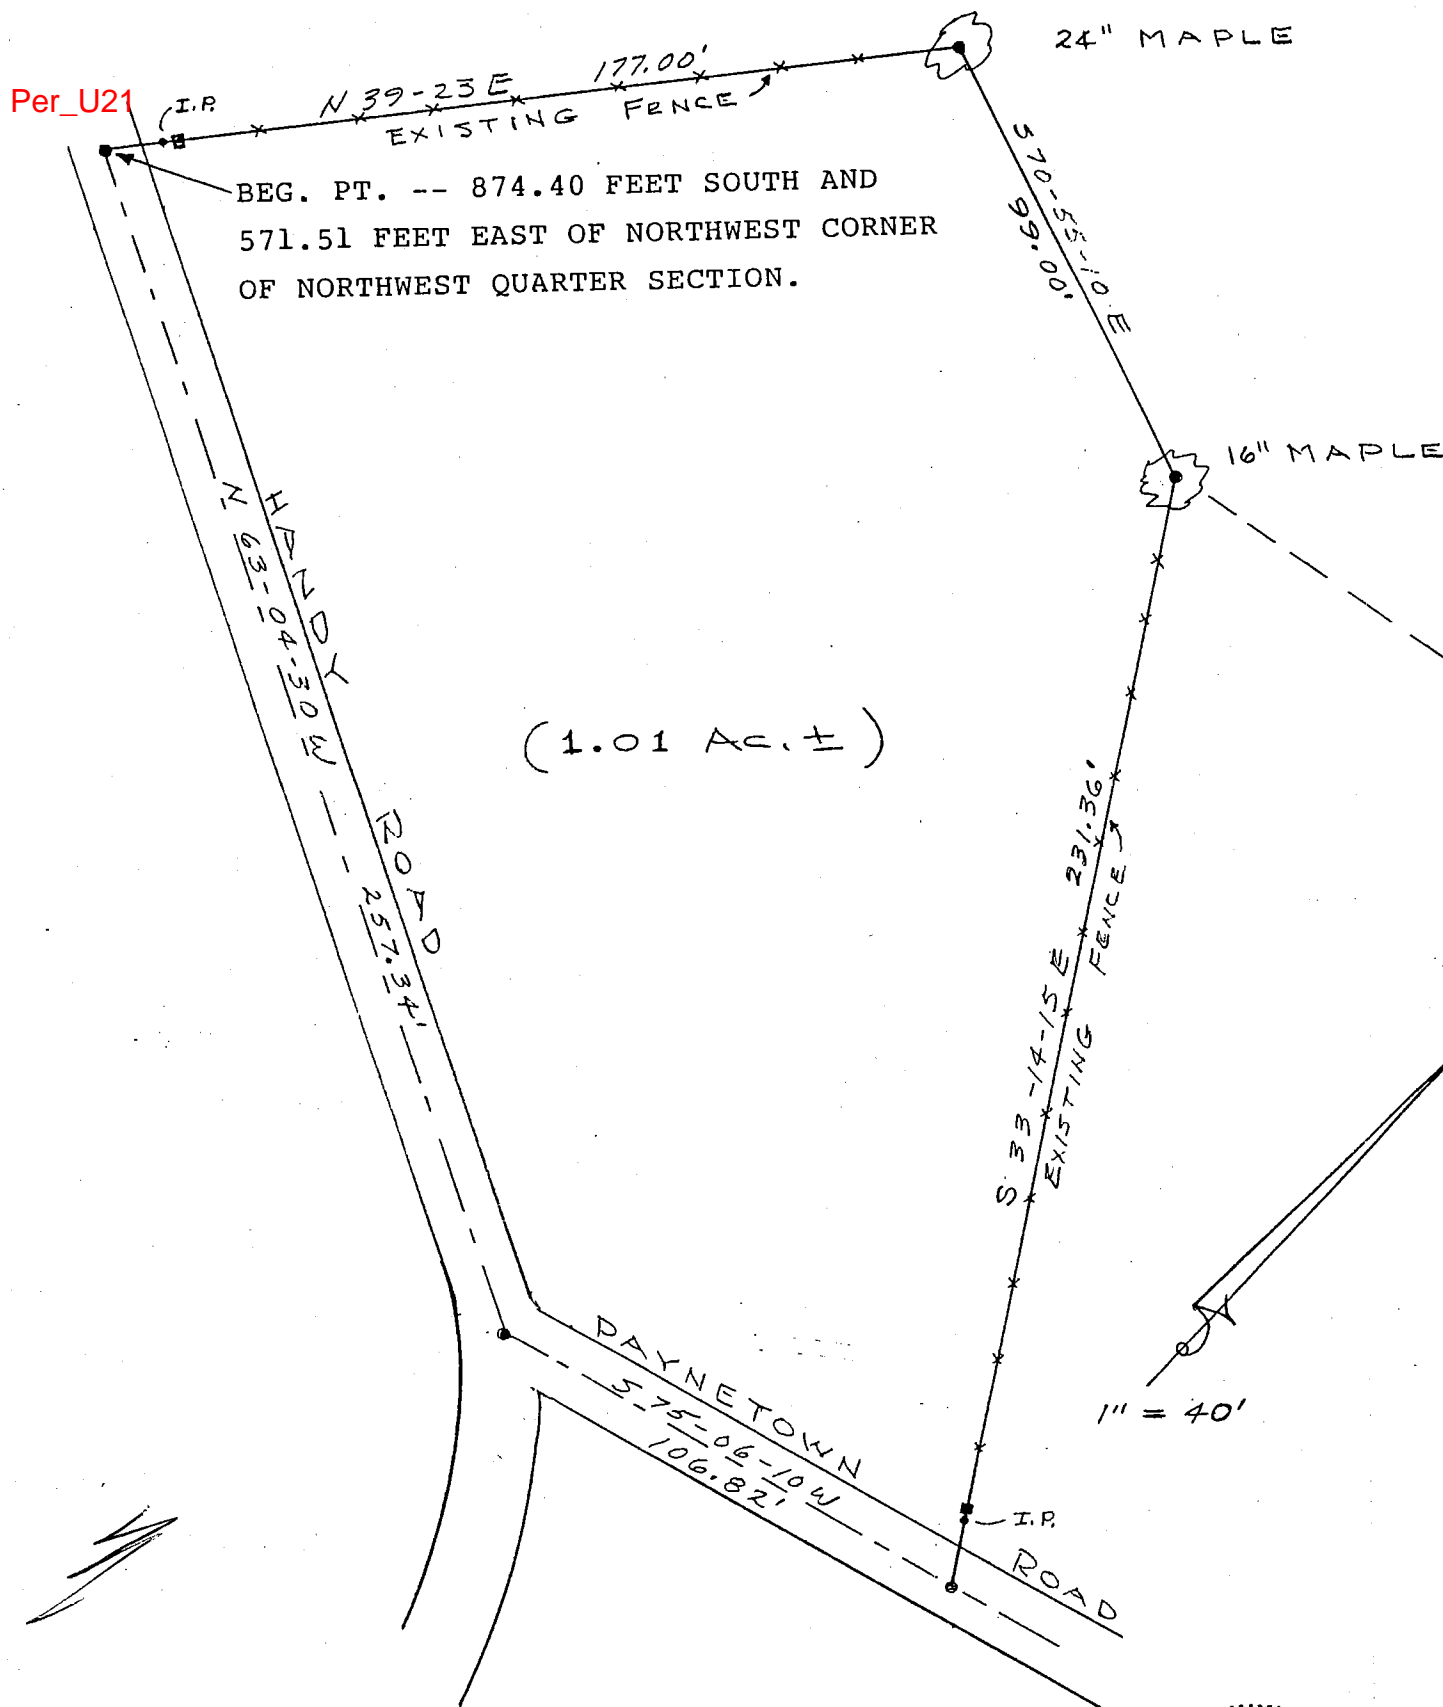

Signed:

*Robert C. Sipes*

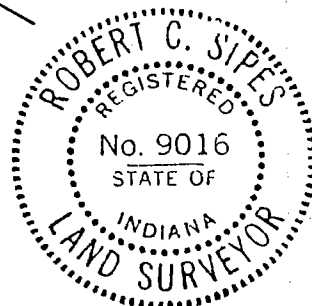



# Robert C. Sipes, Registered Land Surveyor

Ind. Reg. No. 9016  
P.O. Box 5311

Phone (812) 333-2984  
Bloomington, IN 47402

Legal Description:

August 15, 1991

For: Dale Deckard, et al

Title Reference: Deed Record Book 323, page 05

A part of the Northwest quarter of Section 36, Township 8 North, Range 1 West, bounded and described as follows, to-wit: Beginning at a point 45 rods South and 492 feet West of the Northeast corner of the tract of real estate conveyed by Charles R. Duncan Lulu Duncan, his wife by deed to John Hayse and Bertie M. Hayse, husband and wife, dated September 1, 1927, and recorded on page 369 of Deed Record 78 of the records of the Recorder's Office of Monroe County, Indiana; which point is witnessed by a maple tree approximately two (2) feet in diameter; running thence South 172 feet and to the center line of the public highway known as Payne Town Road, and also known as Handy Ridge Road; thence West over and along the center line of said Road 125 feet; thence Northeast 158 feet, and to a second maple tree approximately 2 feet in diameter; thence East 100 feet, and to the point of beginning, containing one (1) acre, more or less.

A part of the Northwest Quarter of the Northwest Quarter of Section Number Thirty-six (36) Township Eight (8) North Range One (1) West bounded and described as follows, to-wit: Commencing at a point fifty-two (52) rods south and forty-two (42) rods west of the Northeast Corner of said Quarter, Quarter; Running thence in a Southeasterly direction fourteen (14) Rods more or less to a Pike Road; thence in a Southwesterly Direction fourteen (14) more or less with the said Pike Road, Thence in a Northeasterly direction eleven rods more or less to the place of beginning. Containing one (1) acre more or less.

DULY ENTERED  
FOR TAXATION


## Combined Legal Description For two "one" Acre Tracts

A part of the Northwest quarter of Section 36, Township 8 North, Range 1 West, Monroe County, Indiana, described as follows:

Beginning at a point on the centerline of Handy Road, said point being 874.40 feet South and 571.51 feet East of the Northwest corner of said quarter section, thence North 39 degrees 23 minutes East 177.00 feet along an existing fence line to a 24 inch maple tree; thence South 70 degrees 55 minutes 10 seconds East 99.00 feet to a 16 inch maple tree; thence along an existing fence line South 33 degrees 14 minutes 15 seconds East 231.36 feet to a point on the centerline of Paynetown Road; thence on said centerline South 75 degrees 06 minutes 10 seconds West 106.82 feet to a point on the centerline of Handy Road; thence on said centerline North 63 degrees 04 minutes 30 seconds West 257.34 to the point of beginning, containing 1.01 acres, more or less.

( Surveyors Note ) In accordance with the Legal Descriptions of the Adjoining Parcels and the Configuration of the County Roads, it is not possible for this Tract to have contained 2 acres as indicated by the current Deed of Record.

Signed: \_\_\_\_\_

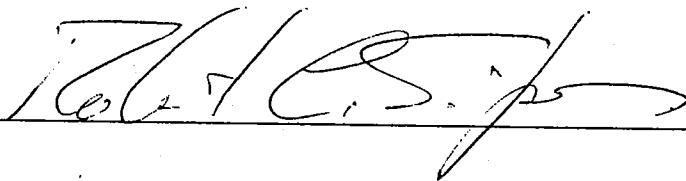




(812) 334-8941

205 N. College Ave.  
Suite 512  
Bloomington, IN 47404

LAND SURVEYING


CLIENT  
GENE MONCEL

BASIS OF BEARING  
NORTH LINE  $\frac{1}{4}$  SW  $\frac{1}{4}$   
SE  $\frac{1}{4}$  ROTATED TO  
N90°E

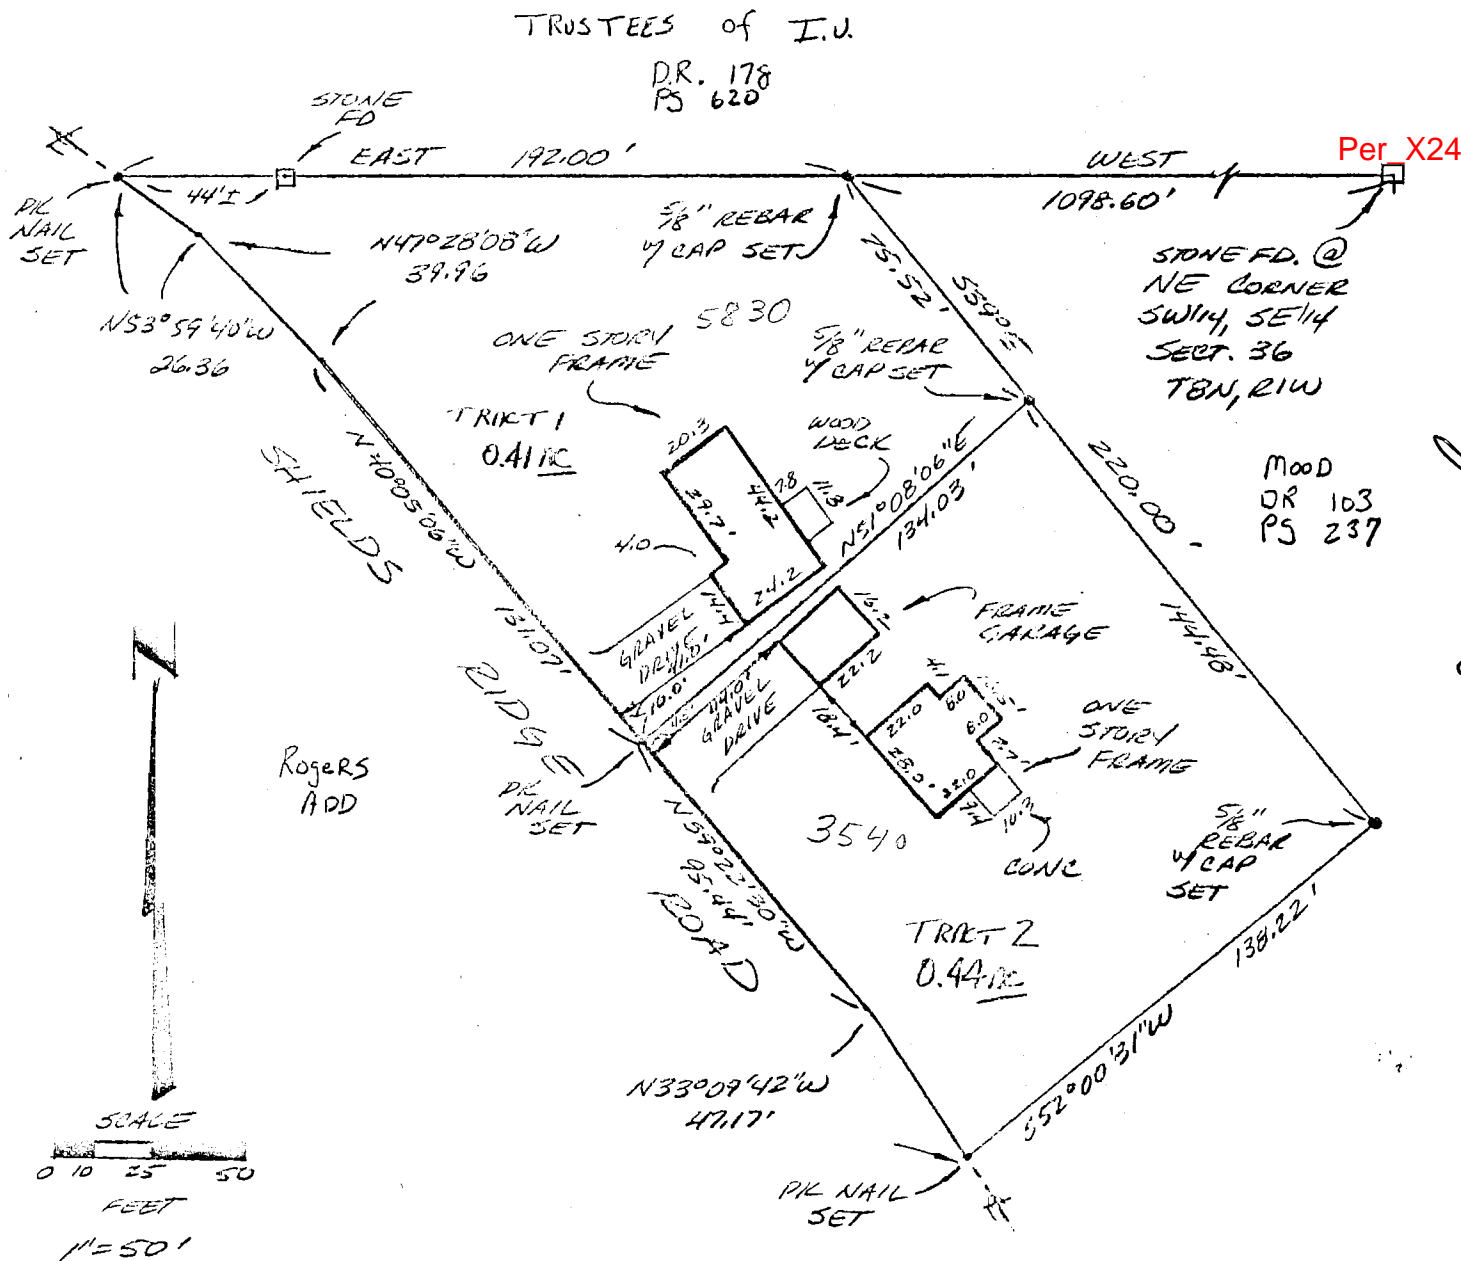

I, Steven W. Archer, hereby certify that I am a Registered Land Surveyor, licensed with the Laws of the State of Indiana, and that the above plat and attached descriptions correctly represent a land survey completed by me on November 25, 1992, and that the monuments shown thereon actually exist and are to the best of my knowledge and belief accurately shown.

Steven W. Archer  
RLS 8700094

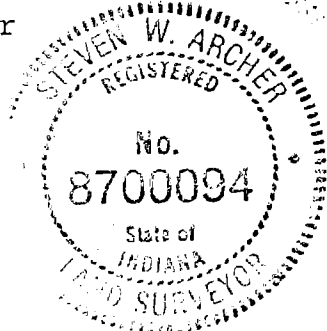

Sec 36  
Per X24  
Moncel



(812) 334-8941

205 N. College Ave.  
Suite 512  
Bloomington, IN 47404

---

LAND SURVEYING

Tract 1

Part of the Southwest quarter of the Southeast quarter of Section 36, Township 8 North, Range 1 West, Monroe County, Indiana and more particularly described as follows: Beginning at a 5/8 inch rebar with cap set on the North line of said quarter quarter West 1,098.60 feet from a stone found marking the Northeast corner of said quarter quarter; thence South Thirty-nine (39) degrees East 75.52 feet to a 5/8 rebar with cap set; thence South Fifty-one (51) degrees, Eight (08) minutes, Six (06) seconds West 134.03 feet to a PK nail set in the centerline of Shields Ridge Road; thence along said centerline the following three bearings and distances: North Forty (40) degrees, Five (05) minutes, Six (06) seconds West 131.07 feet; thence North Forty-seven (47) degrees, Twenty-eight (28) minutes, Eight (08) seconds West 39.96 feet; thence North Fifty-three (53) degrees, Fifty-nine (59) minutes, Forty (40) seconds West 26.36 feet to a PK nail set on the North line of said quarter quarter; thence East 192.00 feet to the point of beginning. Containing 0.41 acres, more or less.

Subject to the right-of-way of Shields Ridge Road.



(812) 334-8941

205 N. College Ave.  
Suite 512  
Bloomington, IN 47404

---

LAND SURVEYING



Tract 2

Part of the Southwest quarter of the Southeast quarter of Section 36, Township 8 North, Range 1 West, Monroe County, Indiana and more particularly described as follows: Beginning at a stone found marking the Northeast corner of said quarter quarter thence West 1,098.60 feet; thence South Thirty-nine (39) degrees, Zero (00) minutes East 75.52 feet to a 5/8 inch rebar with cap set and the true point of beginning; thence continuing South Thirty-nine (39) degrees, Zero (00) minutes East 144.48 feet to a 5/8 inch rebar with cap set; thence South Fifty-two (52) degrees, Zero (00) minutes, Thirty-one (31) seconds West 138.22 feet to a PK nail set in the centerline of Shields Ridge Road; thence along said centerline the following two bearings and distances: North Thirty-three (33) degrees, Nine (09) minutes, Forty-two (42) seconds West 47.17 feet; thence North Thirty-nine (39) degrees, Twenty-two (22) minutes, Thirty (30) seconds West 95.44 feet to a PK nail set; thence North Fifty-one (51) degrees, Eight (08) minutes, Six (06) seconds East 134.03 feet to the true point of beginning. Containing 0.44 acres, more or less.

Subject to the right-of-way of Shields Ridge Road.

PART NE<sup>1</sup>/<sub>4</sub>-NW<sup>1</sup>/<sub>4</sub>  
SECTION 36  
T8N-R1W


Per\_W21

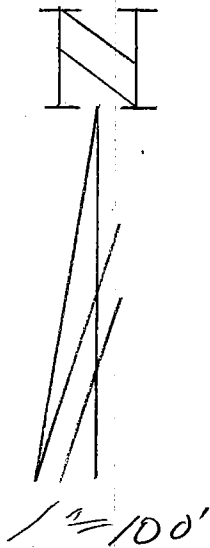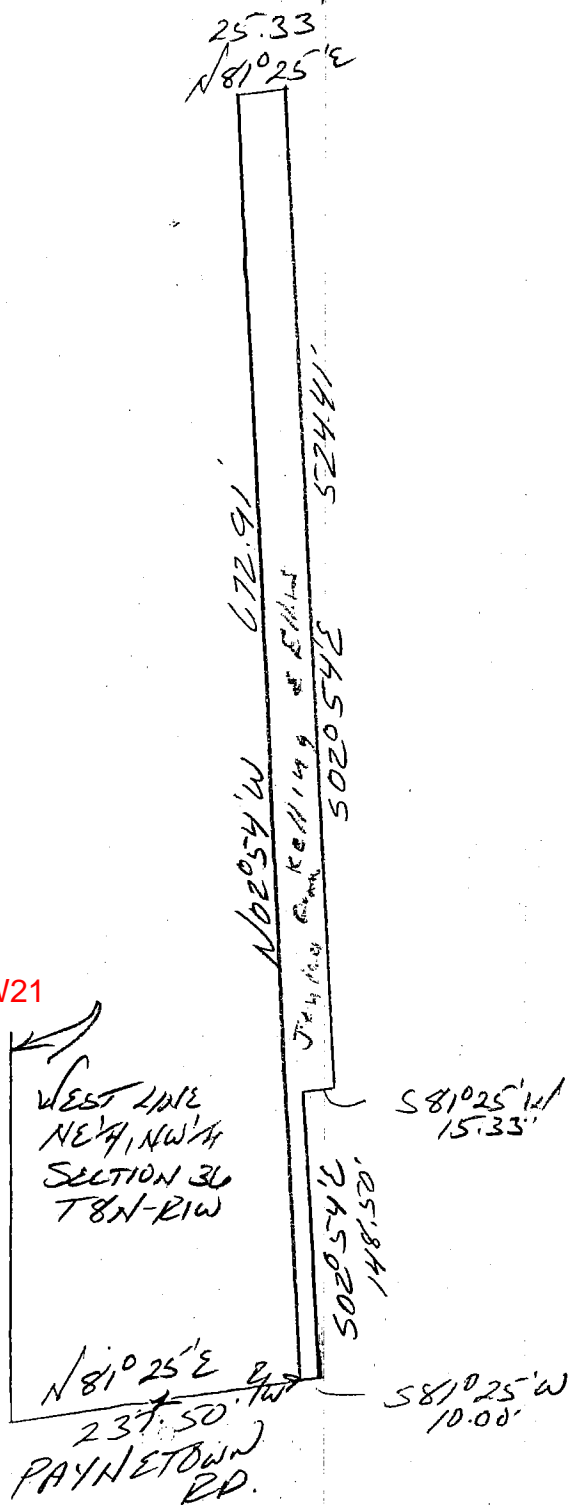

DESCRIPTION:  
A part of the Northeast quarter of the Northwest quarter of Section 36, Township 8 North, Range 1 West, Monroe County, Indiana, described as follows: Beginning at a point where the West line of said quarter quarter intersects with the North right-of-way line of Paynetown road, thence running with the North right-of-way line of said road North 81 degrees 25 minutes East for 237.50 feet and to the true point of beginning, thence leaving said road right-of-way and running North 02 degrees 54 minutes West for 672.91 feet, thence North 81 degrees 25 minutes East for 25.33 feet, thence South 02 degrees 54 minutes East for 524.41 feet, thence South 81 degrees 25 minutes West for 15.33 feet, thence South 02 degrees 54 minutes East for 148.50 feet and to the North right-of-way of said road, thence running on said right-of-way South 81 degrees 25 minutes West for 10.00 feet and to the point of beginning. Containing in all 0.34 acres, more or less.



*Raymond Graham*  
Raymond Graham  
R.P.E. 8409 L.S. 9978 Indiana  
3215 N. Smith Pike  
Bloomington, Indiana  
November 25, 1992

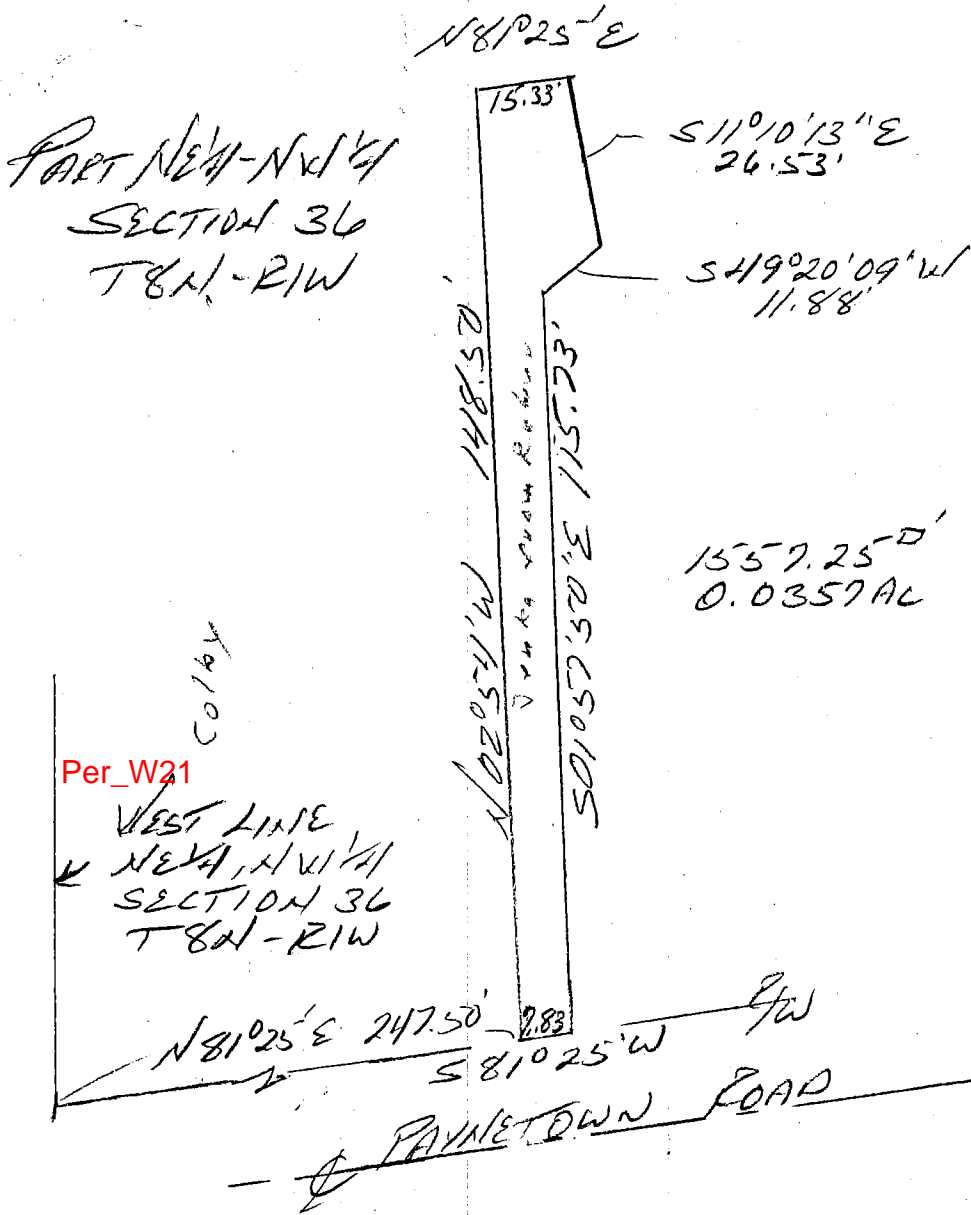


ROBERTSON  
TO  
JENCKA



1" = 30'

DESCRIPTION:

A part of the Northeast quarter of the Northwest quarter of Section 36, Township 8 North, Range 1 West, Monroe County, Indiana, described as follows: Beginning at a point where the West line of said quarter quarter intersects with the North right-of-way line of Payne Town Road, thence running with the North right-of-way line of said road North 81 degrees 25 minutes East for 247.50 feet and to the true point of beginning, thence leaving said road right-of-way and running North 02 degrees 54 minutes West for 148.50 feet, thence North 81 degrees 25 minutes East for 15.33 feet, thence South 11 degrees 10 minutes 13 seconds East for 26.53 feet, thence South 49 degrees 20 minutes 09 seconds West for 11.88 feet, thence South 01 degree 57 minutes 50 seconds East for 115.73 feet and to the road right-of-way, thence running with said right-of-way South 81 degrees 25 minutes West for 7.83 feet and to the point of beginning. Containing in all 0.0357 acre more or less.

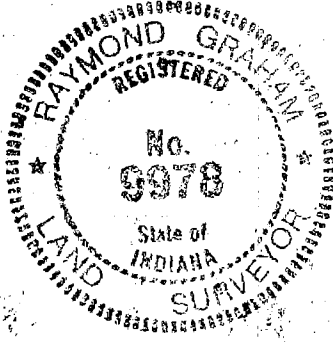


*Raymond Graham*  
Raymond Graham  
R.P.E. 8409 L.S. 9978 Indiana  
3215 N. Smith Pike  
Bloomington, Indiana  
August 24, 1992



Pt NE 1/4 NW 1/4 SECTION 36-T8N-R1W

JENKA

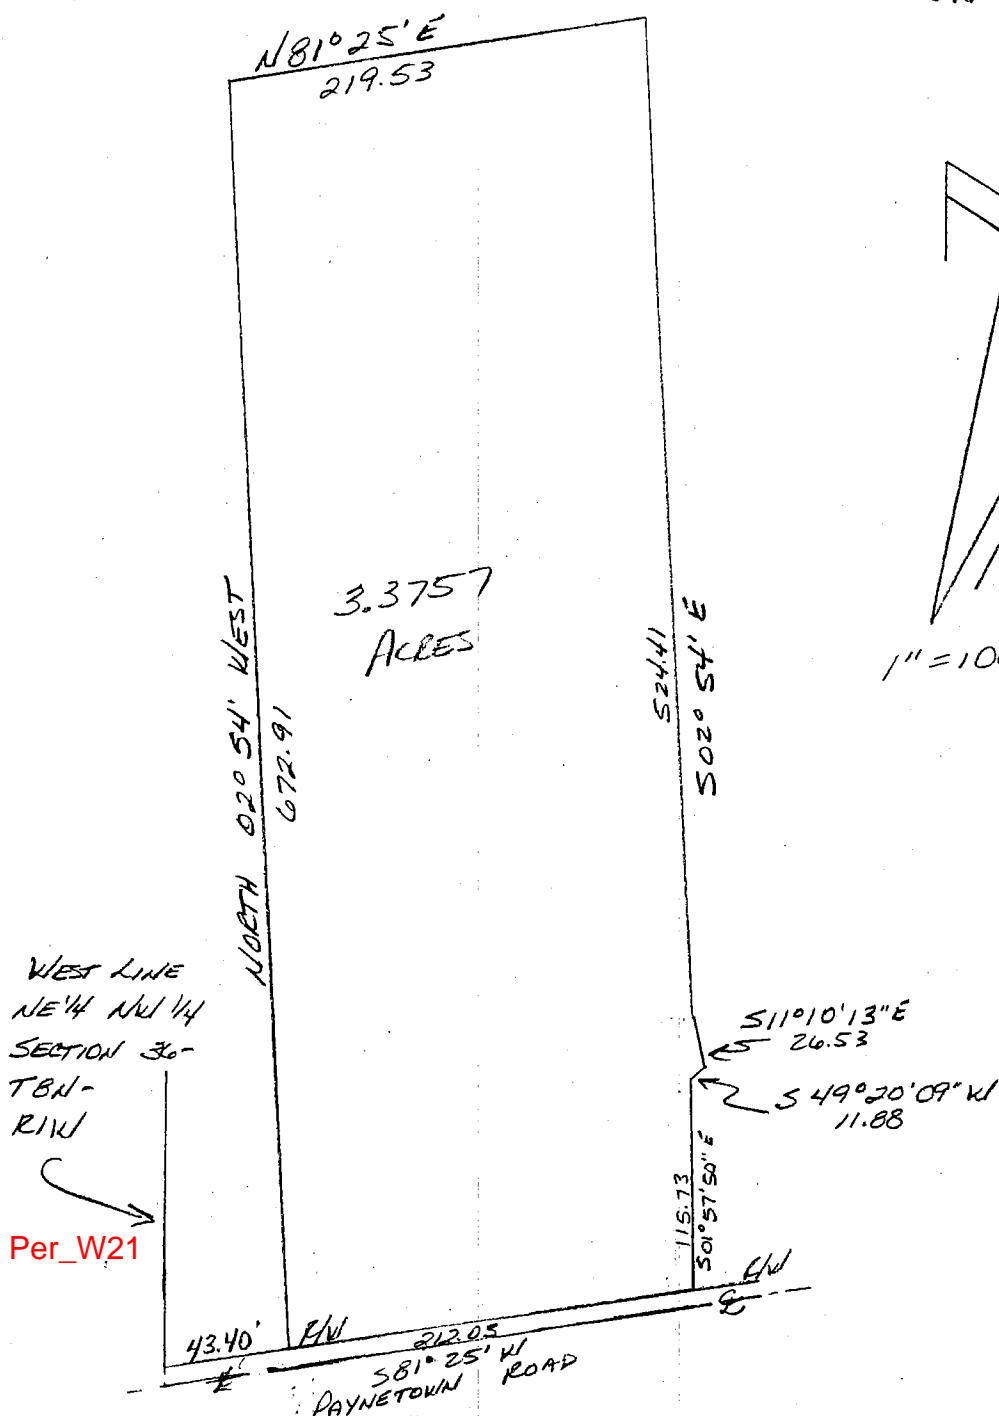


## DESCRIPTION:

A part of the Northeast quarter of the Northwest quarter of Section 36, Township 8 North, Range 1 West, Monroe County, Indiana, described as follows:  
 From the West line of the Northeast quarter of the Northwest quarter of said Section 36 and on the North right of way of Paynetown Road; run North 81 degrees 25 minutes East for 43.40 feet to the point of beginning; thence leaving said right of way running North 02 degrees 54 minutes West for 672.91 feet; thence running North 81 degrees 25 minutes East for 219.53 feet; thence running South 02 degrees 54 minutes East for 524.41 feet; thence running South 11 degrees 10 minutes 13 seconds East for 26.53 feet; thence running South 49 degrees 20 minutes 09 seconds West for 11.88 feet; thence running South 01 degree 57 minutes 50 seconds East for 115.73 feet and to the North right of way of Paynetown Road; thence running South 81 degrees 25 minutes West along the right of way for 212.03 feet and to the point of beginning.  
 Containing 3.3757 acres, more or less.


*Raymond Graham*

Raymond Graham  
 R.P.E. 8409 I.S. 9978 Indiana  
 3215 N. Smith Pike  
 Bloomington, Indiana  
 May 24, 1993

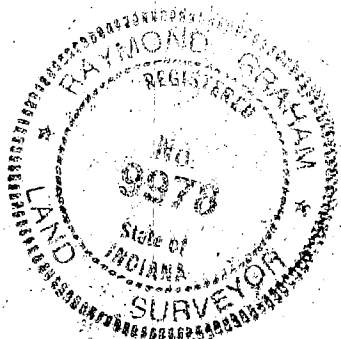

## EXHIBIT D

6599 SHIELDS RIDGE RD.  
PT. NW 1/4, SW 1/4,  
S36, T8N, R1W

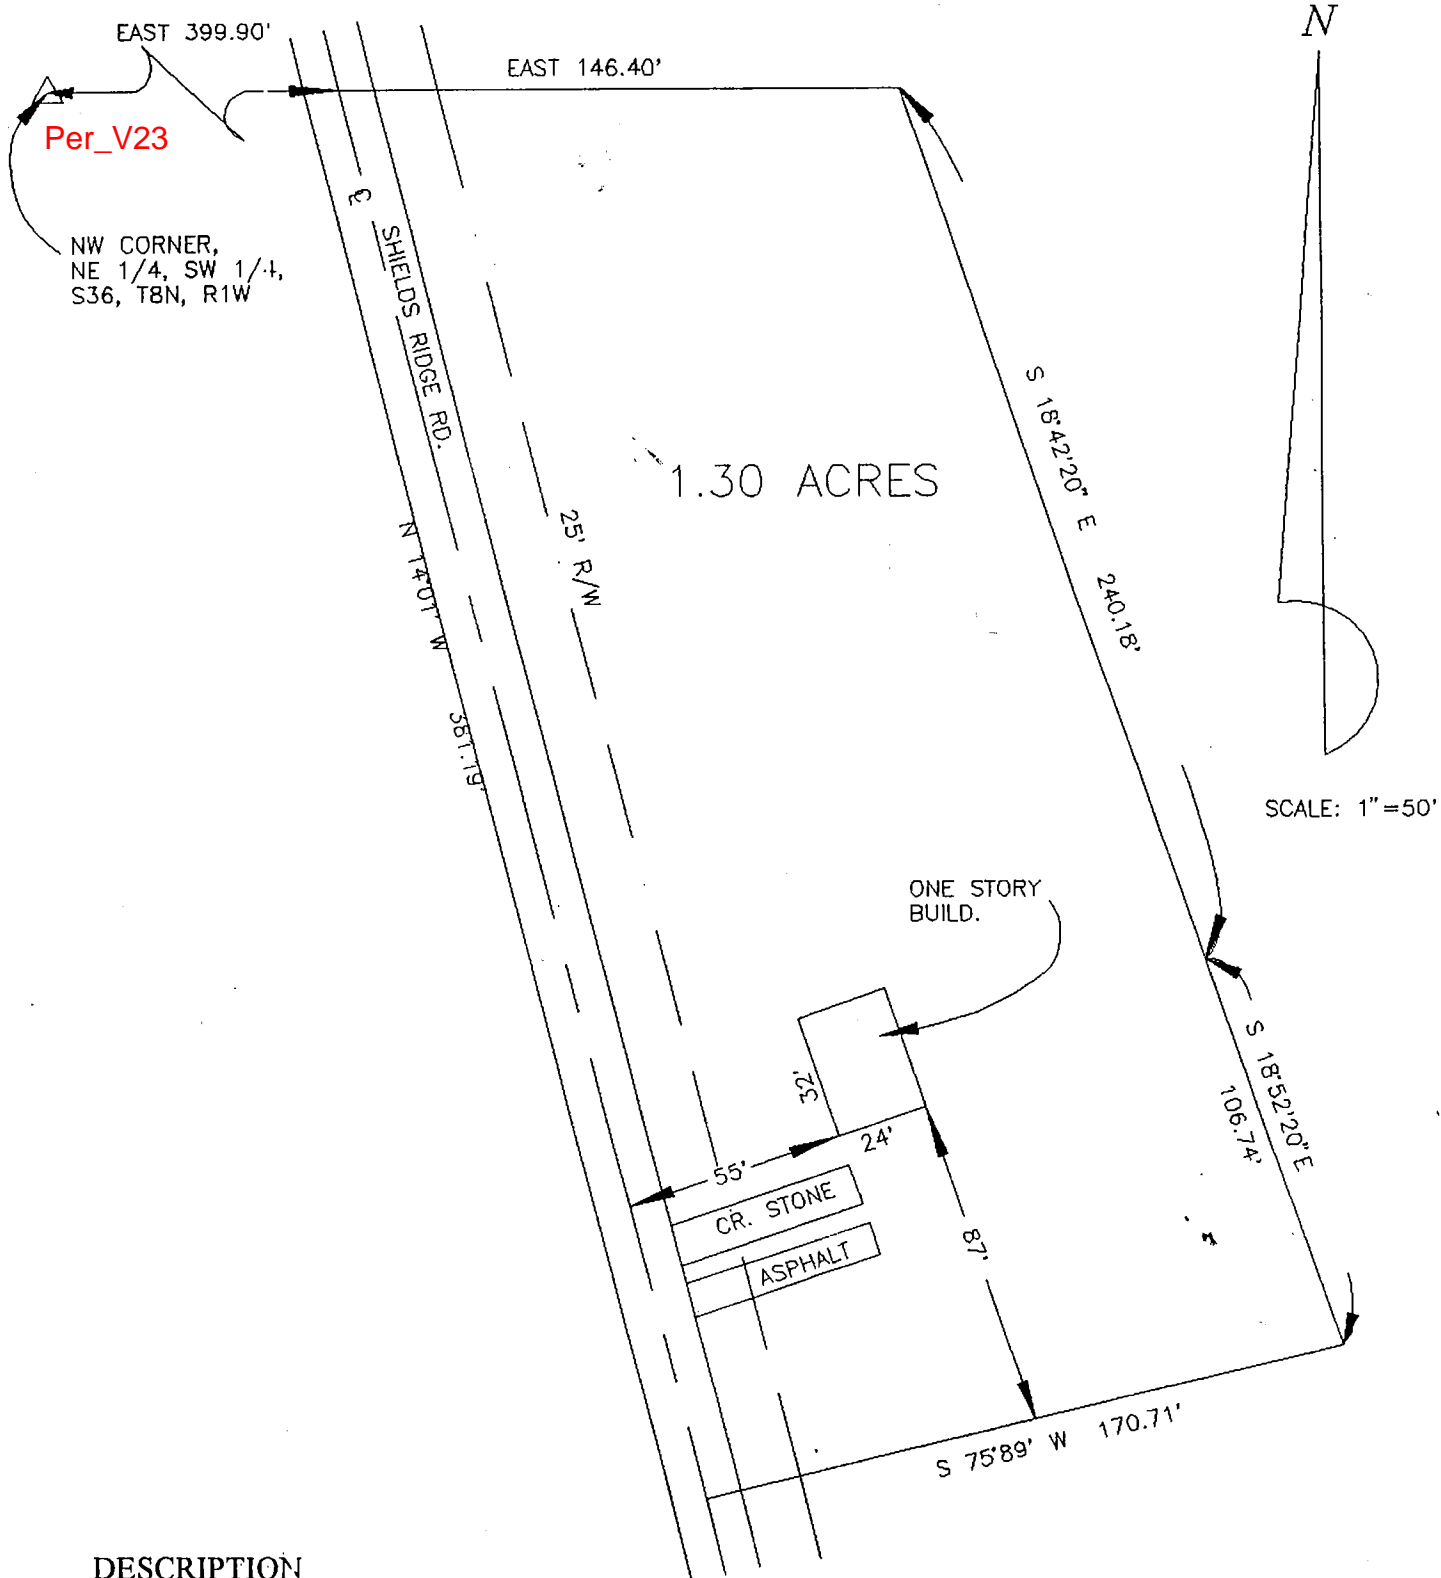

See 36 Perry


## DESCRIPTION


A part of the Northeast quarter of the Southwest quarter in Section 36, Township 8 North, Range 1 West, Monroe County, Indiana, bounded and described as follows:

Beginning at a point that is 399.90 feet East of the Northwest corner of said quarter quarter and in the centerline of Shields Road, thence leaving said road centerline and running East for 146.40 feet, thence South 18 degrees 42 minutes 20 seconds East for 240.18 feet, thence South 18 degrees 52 minutes 20 seconds East for 106.74 feet; thence South 75 degrees 59 minutes West for 170.71 feet and to the centerline of said Shields Road, thence with said centerline North 14 degrees 01 minute West for 381.19 feet and to the point of beginning. Containing in all 1.30 acres, more or less.

Subject to a 25 foot easement from the centerline of Shields Road for County Highway right-of-way.

*Raymond Graham*  
Raymond Graham  
IN LS 9978  
3215 N. Smith Pike  
Bloomington, Indiana  
September 13, 1994

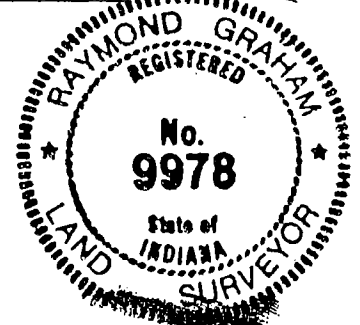

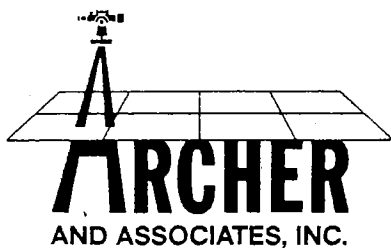

(812) 334-8941

P. O. Box 1296  
Bloomington, IN 47402

# LAND SURVEYING

## Client

Don Rogers


## Owner of Record

Rogers, Robert E.  
dr 310 pg 01


## Basis of Bearings

a Curry rebar and cap found  
at the SW corner S1/2-SE1/4  
of Section 36-8N-1W and a  
P.K. nail found in the centerline  
of Shields Ridge Road and on  
the west line of the SE1/4  
rotated to plat bearing of North

53-08-36-401-003,000-008/014-28450-00

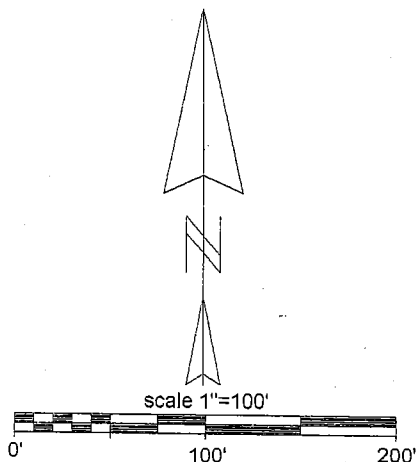

- ⊗ P.K.nail found
- 5/8" rebar w/cap set
- ⊕ P.K.nail set
- ⊙ Curry rebar & cap found
- Iron pipe found

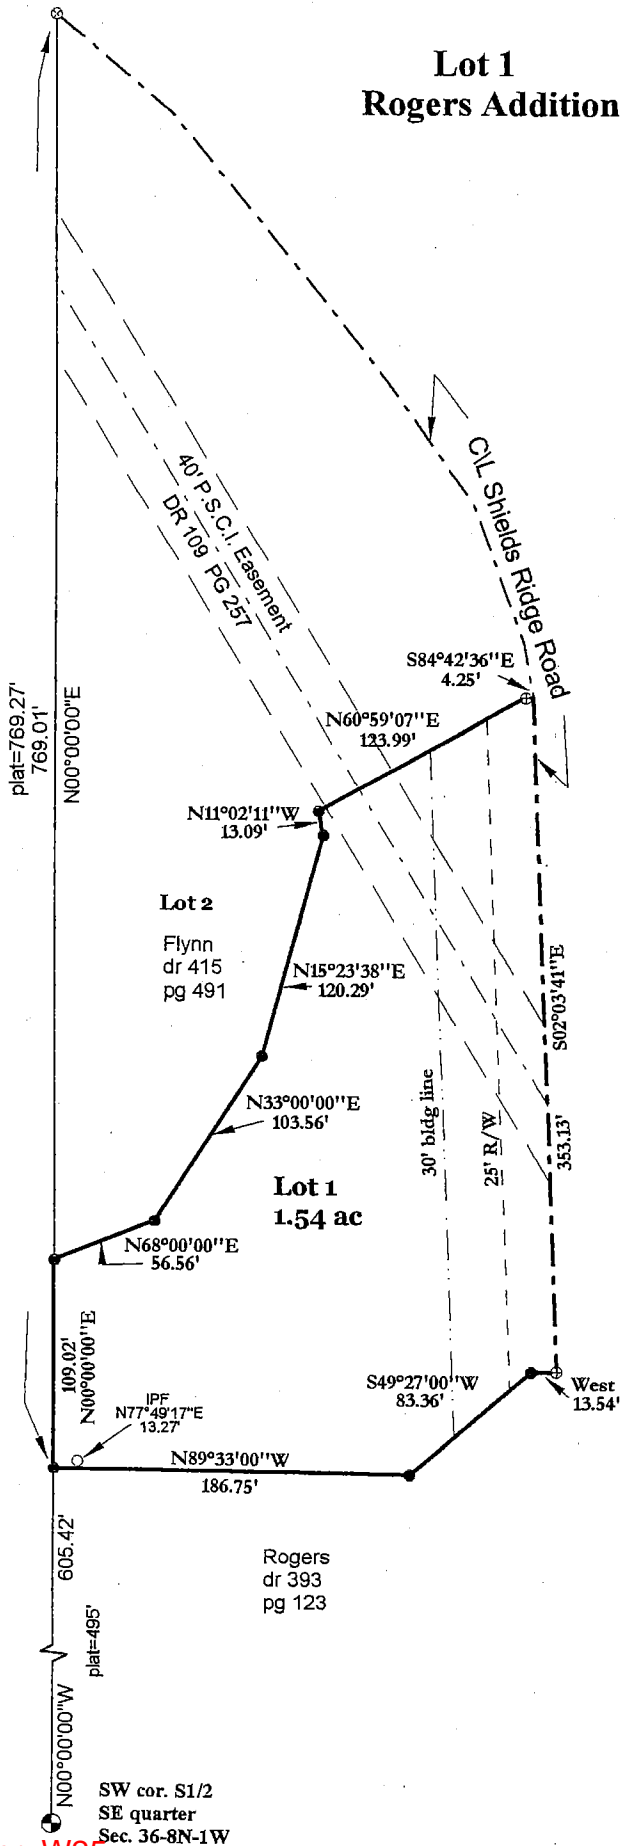


Per\_W25

I, Steven W. Archer, hereby certify that I am a Registered Land Surveyor,  
licensed with the Laws of the State of Indiana, and that the above plat and  
descriptions correctly represent a land survey performed by me or under  
my direct supervision and that the monuments shown thereon actually exist  
and are to the best of my knowledge and belief accurately shown  
October 31st, 2003

Steven W. Archer  
RLS 8700094



Perry 36-8-1W

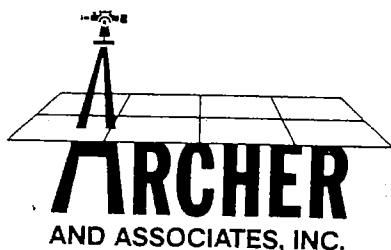

(812) 334-8941

P. O. Box 1296  
Bloomington, IN 47402

LAND SURVEYING

## SURVEYOR'S REPORT

In accordance with Title 865, 1-12-1, through 1-12-29 of the Indiana Administrative Code, the following observations and opinions are submitted regarding the various uncertainties in the locations of the lines and corners established on this survey as a result of:

- A. Variances in the referenced monuments;
- B. Discrepancies in the record descriptions and plats;
- C. Inconsistencies in lines of occupation and;
- D. Random errors in measurement (theoretical uncertainty);

The theoretical uncertainty (due to random errors in measurement) of the corners of the subject tract established in this survey is within the specifications for a Class C survey ( $\pm 0.50$  feet) as defined in I.A.C. 865.

This survey was completed at the request of Don Rogers, to survey the boundaries of Lot 1 in Rogers Addition to Monroe County, Indiana. The property is owned by Robert E. Rogers (DR 310, pg.1) The property is located in the Southeast quarter of Section 36, Township 8 North, Range 1 West, Monroe County, Indiana. Monuments used to establish lines in this survey are as follows:

1. Doug Curry rebar with cap found at the Southwest corner of the South half of the Southeast quarter of Section 36, Township 8 North, Range 1 West.
2. P.K. nail found in the centerline of Shields Ridge Road on the West line of the Southeast quarter of said Section 36.
3. The physical centerline of Shields Ridge Road.


On the original subdivision plat of Rogers Addition it shows a beginning point for the Subdivision as being North 495 feet (30 Rods) from the Southwest corner of the South half of the Southeast quarter of said Section 36. This corner is monumented by a Doug Curry (RLS) rebar with cap and actually measures 605.42 feet. From this point North along the West line of the Subdivision it measured 769.01 feet to Strain Ridge Road. The plat shows this measurement as 769.27 feet. There is also a Ray Graham (RLS) survey of the adjoiner tract to the South (Rodgers DR 393, pg.123) that shows this same distance (605.42 feet) from the Southwest corner of the Southeast quarter to the Southwest corner of Rodgers Subdivision. The call along the North line of the Graham Survey (North Eighty-one (81) degrees, Twenty (20) minutes, Four (04) seconds East 253.75 feet) overlaps the Southern portion of the Rogers Addition plat. Rogers Subdivision plat has a date of 5/2/75 and the Graham survey has a date of 7/24/89 meaning the Subdivision was in place and recorded when the Graham survey was done. These 2 situations create a large degree of uncertainty in regard to title documents of record.

We have held the distances along the road from the Subdivision plat and the interior bearings and distances, but the actual dimensions of Lot 1 do not mathematically close. As a result of this we have added the call of West 13.54 for the Lot to mathematically close.

In regard to lines of possession there is a partial fence along the Southern monument line of Lot 1 that is in agreement with the surveyed line. Along the other lines there are no signs of possession.

There was a pipe of unknown origin found North Seventy-seven (77) degrees, Forty-nine (49) minutes, Seventeen (17) seconds East 13.27 feet from the corner set at the Southwest corner of Lot 1. Uncertainty in monuments found is plus or minus 13 feet.


Perry 36

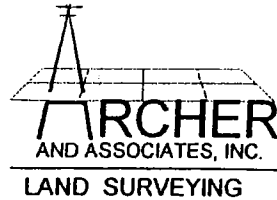

**Steve Archer**  
P.O.Box 1296  
Bloomington, IN 47402  
(812)334-8941  
(812)323-7699 fax

**Client**  
**Owner of Record**  
Deckard, Roger L.  
& Winona K.  
dr 320, pg 105  
dr 150, pg 60


**Basis of Bearings**  
stone found at SW cor. SW1/4  
and Curry rebar w/cap found at  
SE cor. SW1/4 Sec. 36-8N-1W  
rotated to S88 13°34'E

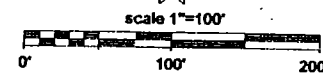

- 5/8" rebar w/cap set
- iron pipe found
- stone found
- Curry rebar & cap found
- post found
- P.K.nail set

I, hereby certify that to the best of my knowledge, ability and belief the within plat represents a survey made by me in accordance with Title 865, Article 1, Chapter 12 of the Indiana Administrative Code and completed on November 8th, 2004

Steven W. Archer  
Indiana Registered Land Surveyor # 80870009

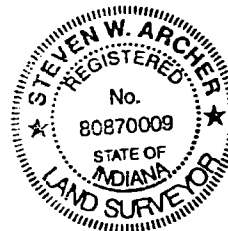

SW cor. SW 1/4  
Sec. 36-TN-1W

Per\_U25 S 88°13'34"E

SE cor. SW 1/4  
Sec. 36-8N-1W

Per\_V23

NW cor. E1/2-SW1/4  
Section 36-8N-1W  
Monroe County, In

**Sample**  
**Inst # 1999016433**

**Dickens**  
**dr 185**  
**pg 153**

**CIL Shields  
Rodge Road**

White  
dr 173  
pg 408

Robinson  
dr 208  
pg 38

garage

Tract 1  
1.42 ac

**Tract 2**  
**2.87 ac**

**Solbrig  
dr 183  
pg 405**

